CONTRACT NO. 76949

F.A.S RTE.	SECTION	COUNTY	TOTAL SHEETS	SHEET NO.
1832	5BR-2	WASHINGTON	97	57
STA. 1505+00.00		TO STA.1516+90.00		
FED. ROAD DIST. NO. _	ILLINOIS	FED. AID PROJECT		

NOTE: PRAIRIE REMNANT IS LOCATED ON THE NORTH SIDE OF THE PROJECT AND EXTEND FROM THE EDGE OF SHOULDER TO THE EVANSVILLE WESTERN RAILWAY RAILROAD RACKS. NO VEHICLES ARE TO BE PARKED ON THE NORTH SIDE OF THE PROJECT.

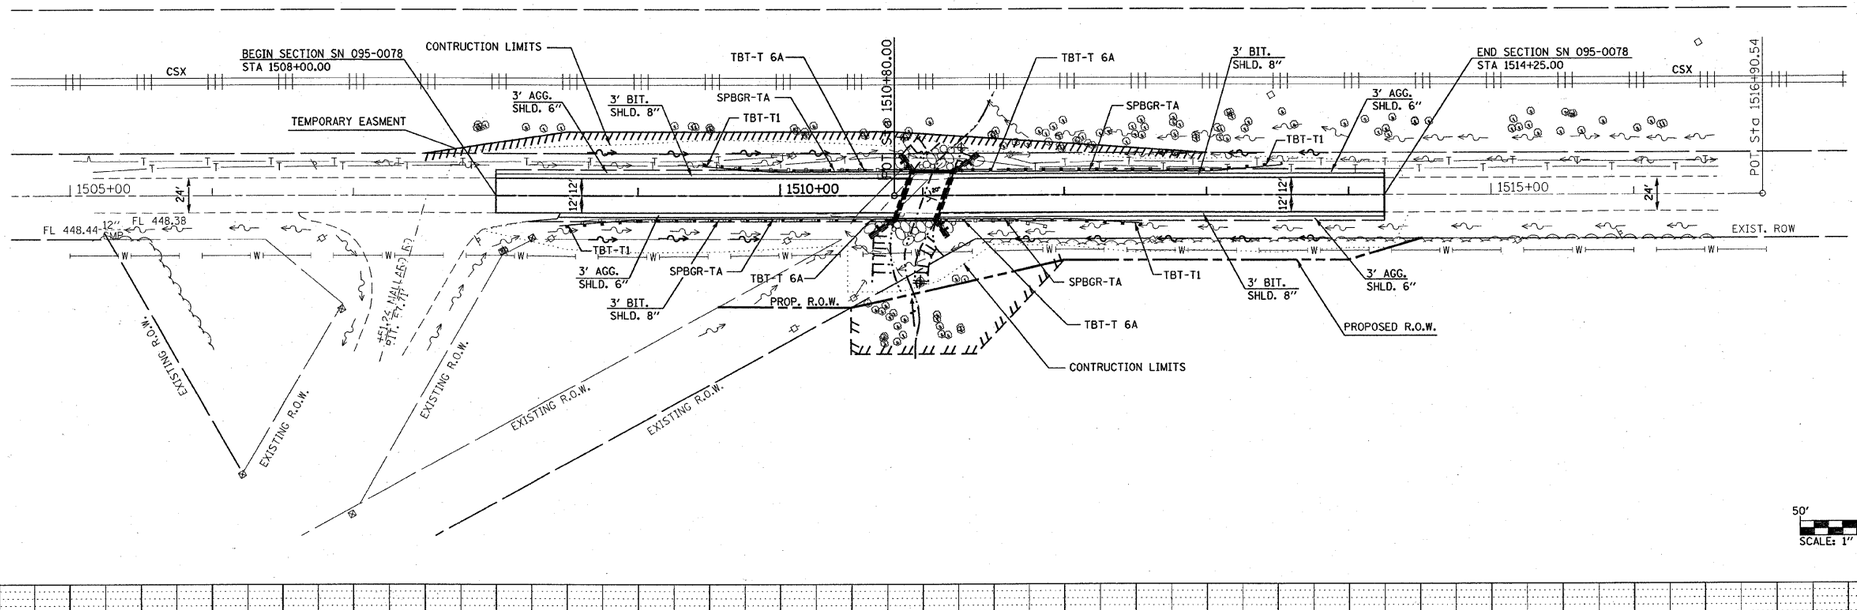

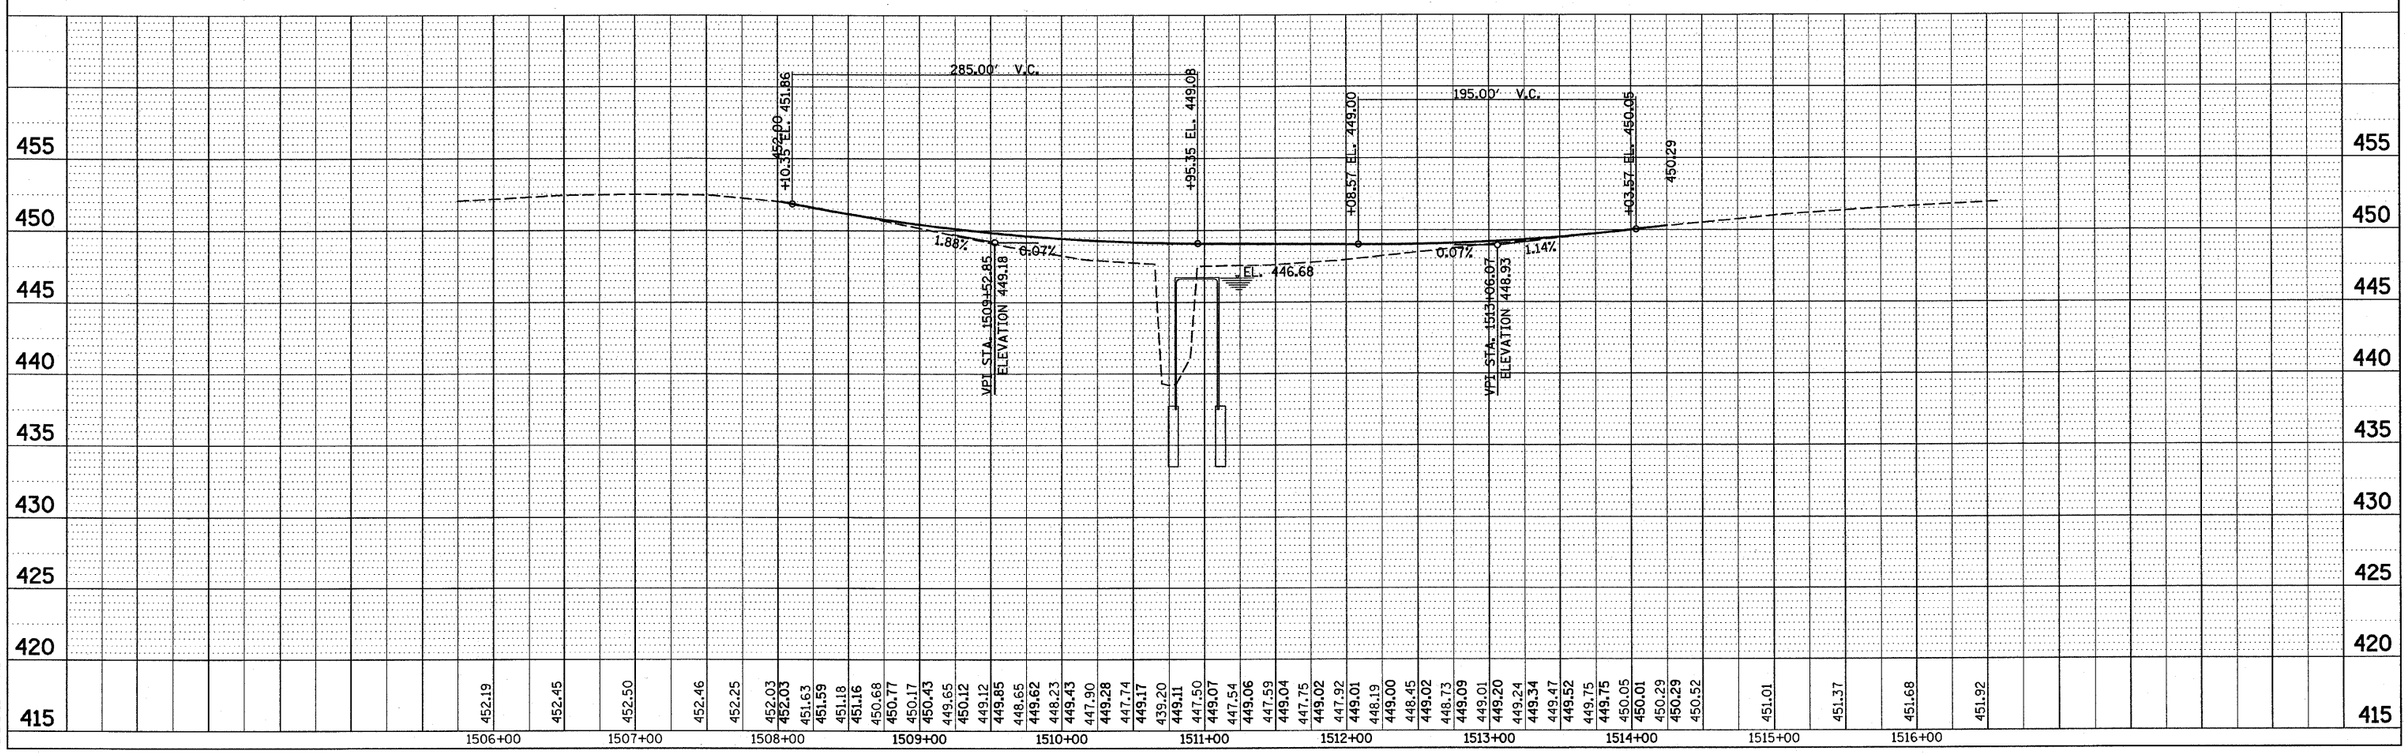

PLAN	BY	DATE
SURVEYED		
PLOTTED		
ALIGNMENT CHECKED		
RT. OF WAY CHECKED		
NOTE BOOK		
NO.		
CADD FILE NAME		

PROFILE	BY	DATE
SURVEYED		
PLOTTED		
GRADES CHECKED		
NOTE BOOK		
NO.		
STRUCTURE NOTATNS CHKD		

PLOT DATE = 12/7/2007
FILE NAME = c:\v8mobil\ed091(05)\plan\pl\091(05)a.dgn
PLOT SCALE = 50.0000 ' / IN.
REFERENCE = REF

S.N. 095-0078