CONTRACT NO. 76961

F.A.S. RTE.	SECTION	COUNTY	TOTAL SHEETS	SHEET NO.
1780	27-1BR-1	CLINTON	69	11
STA. 12+00	TO STA. 18+00			
FED. ROAD DIST. NO. _	ILLINOIS	FED. AID PROJECT		

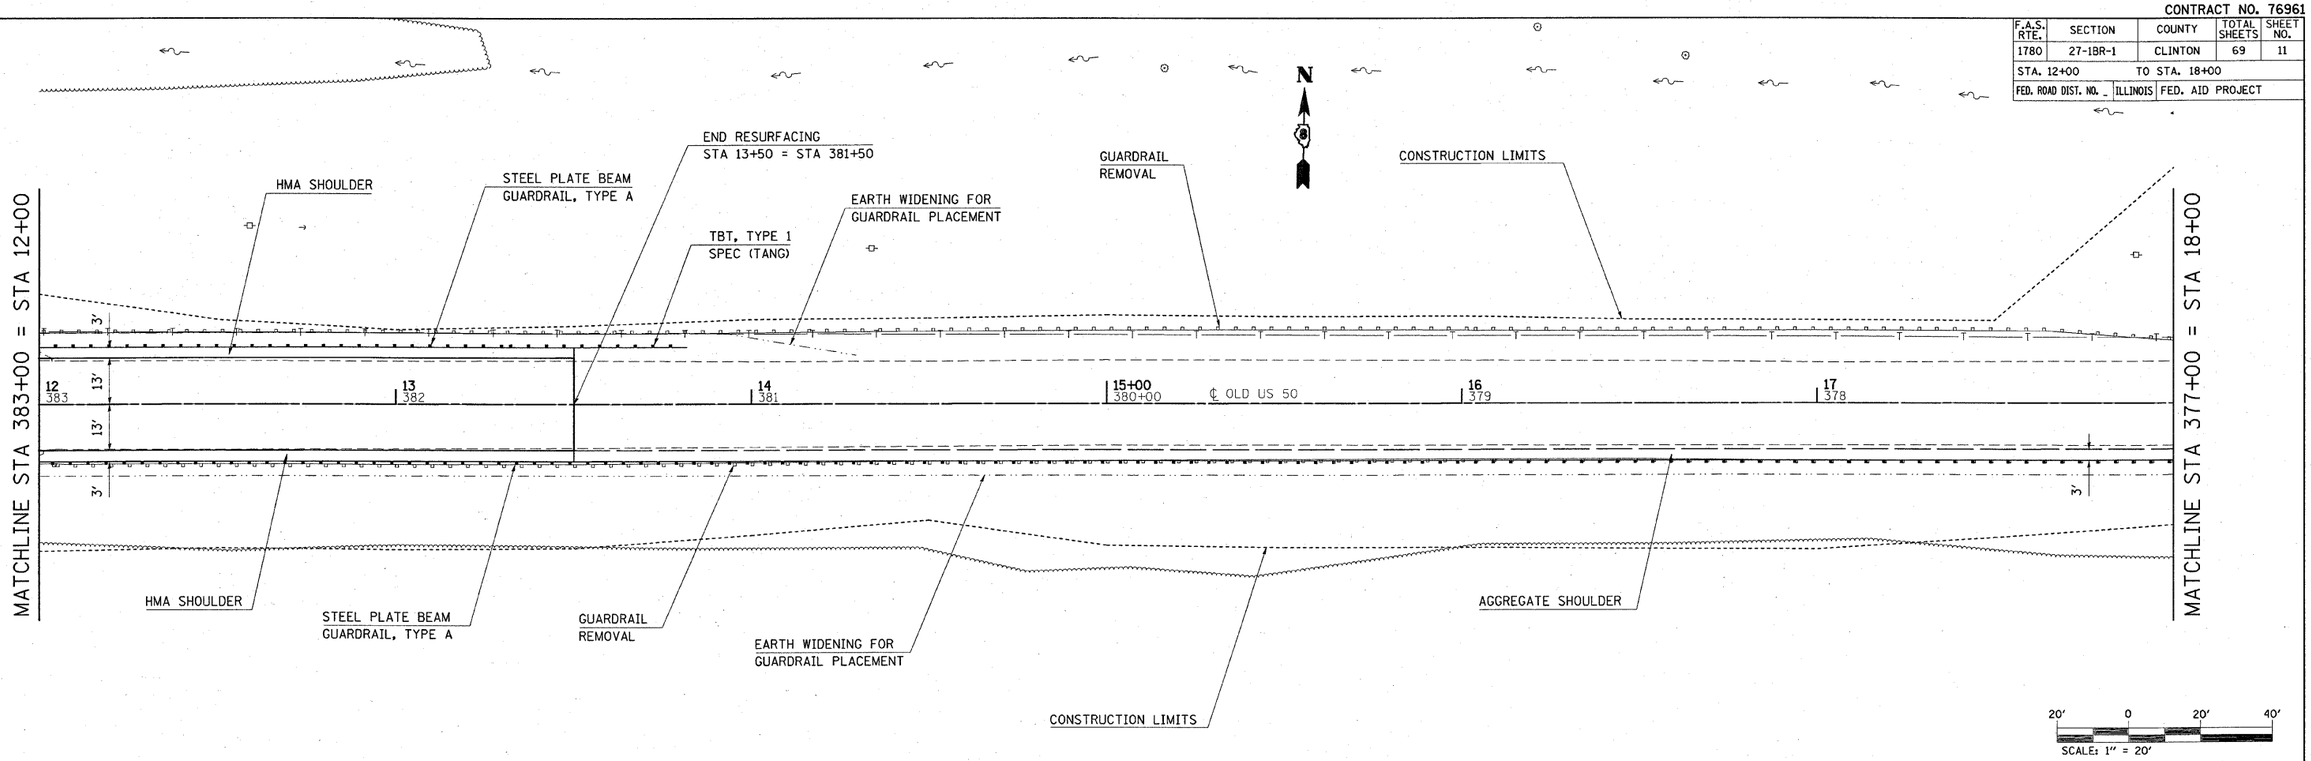

PLAN
SURVEYED
DRAWN
ALIGNMENT CHECKED
R.T. OF WAY CHECKED
ROAD FILE NAME
NOTE BOOK
NO.
BY
DATE

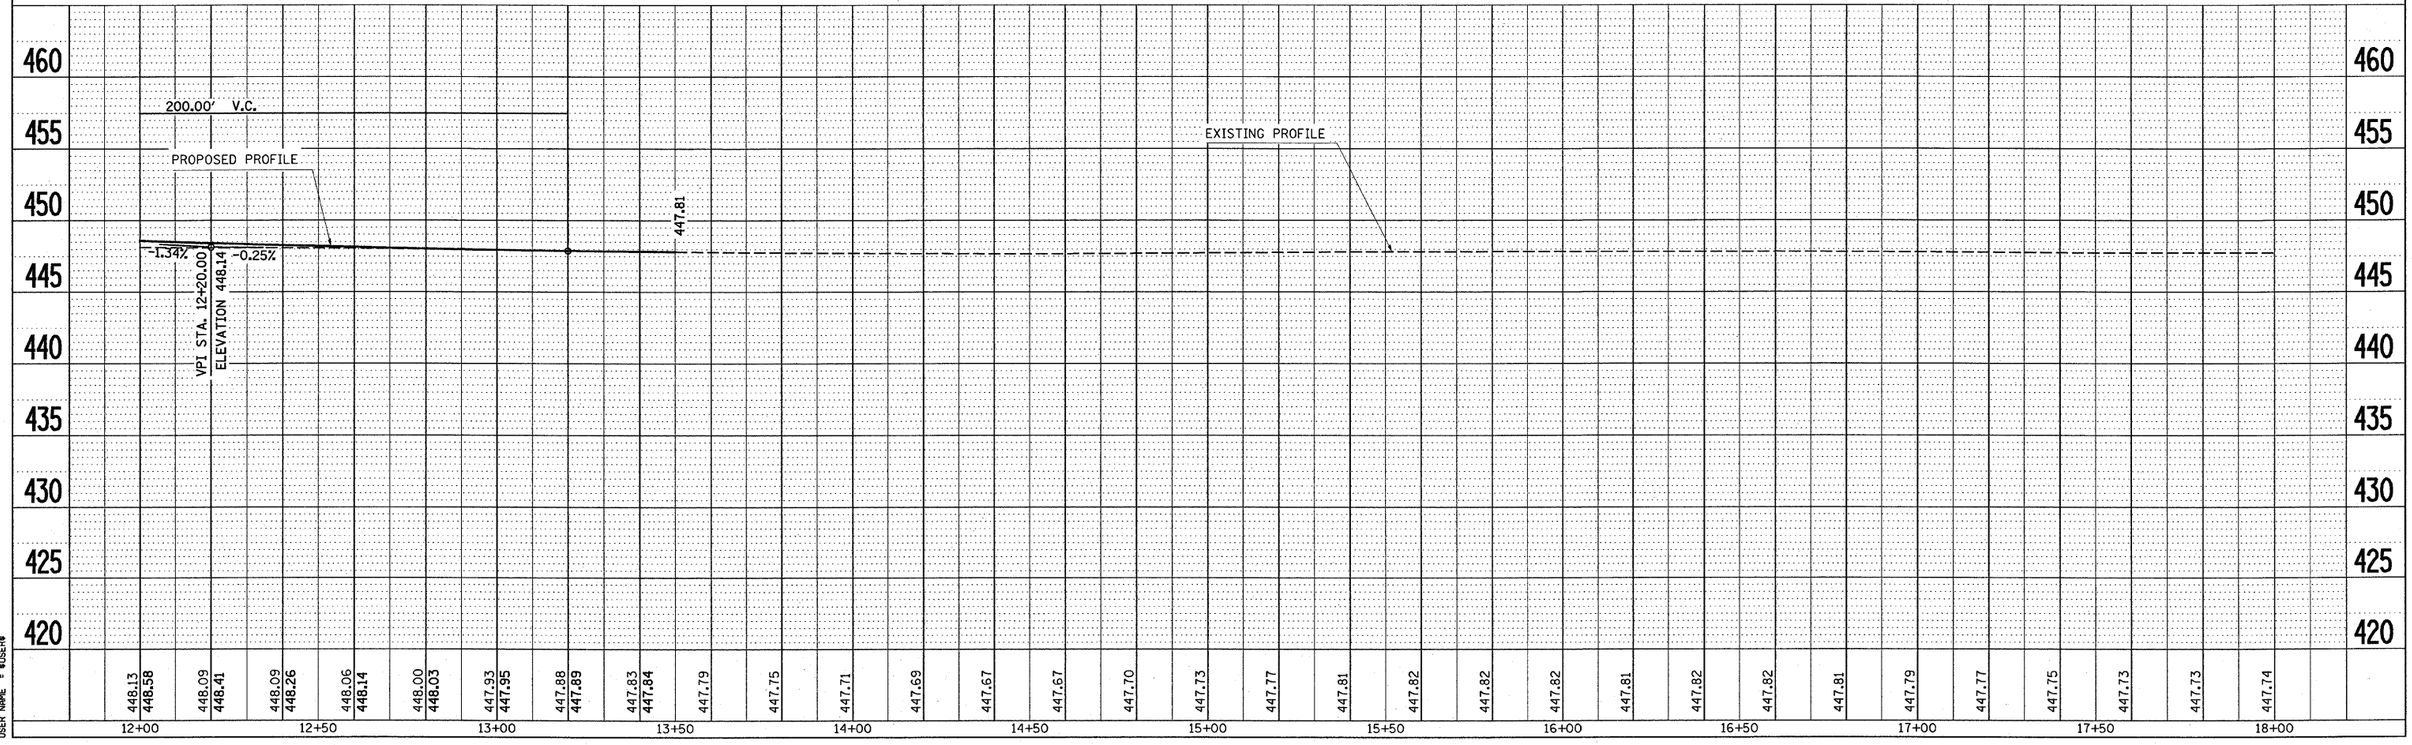

PROFILE
SURVEYED
DRAWN
GRADES CHECKED
SAN. NOTED
PROJ. NUMBER
NOTATNS CHKD
NOTE BOOK
NO.
BY
DATE

PLOT DATE = $DATE$
FILE NAME = $FILE$
PLOT SCALE = $SCALE$
USER NAME = $USER$