CONTRACT NO. 76B17

| F.A.I. RTE. | SECTION | COUNTY | TOTAL SHEETS | SHEET NO. |
|---|---|---|---|---|
| 270 | 60-(1,2,3,4,5)I | MADISON | 46 | 25 |
| STA. 790+00 | | TO STA. 820+00 | | |
| FED. ROAD DIST. NO. _ | ILLINOIS | FED. AID PROJECT | | |

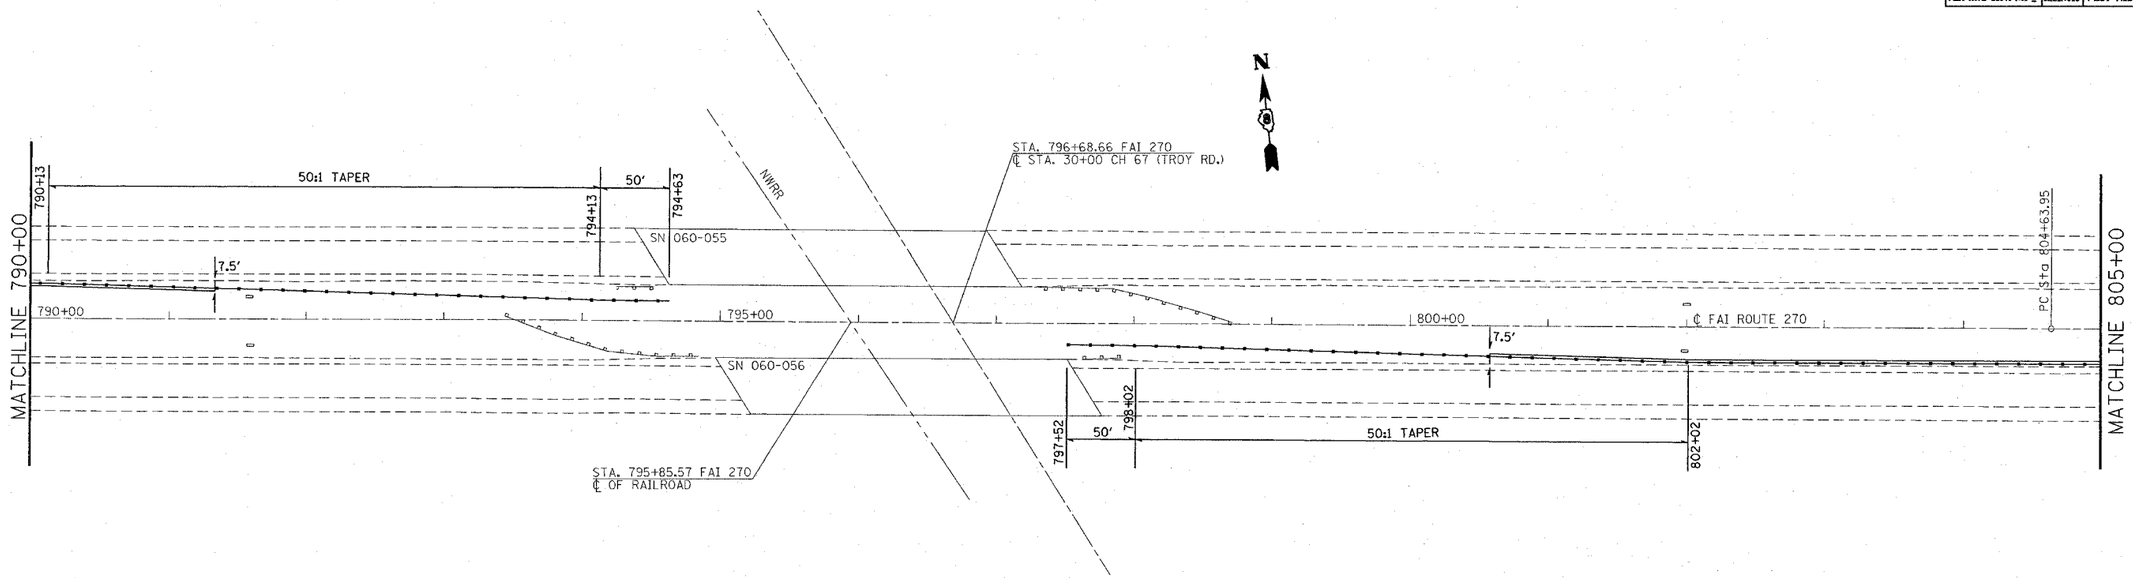


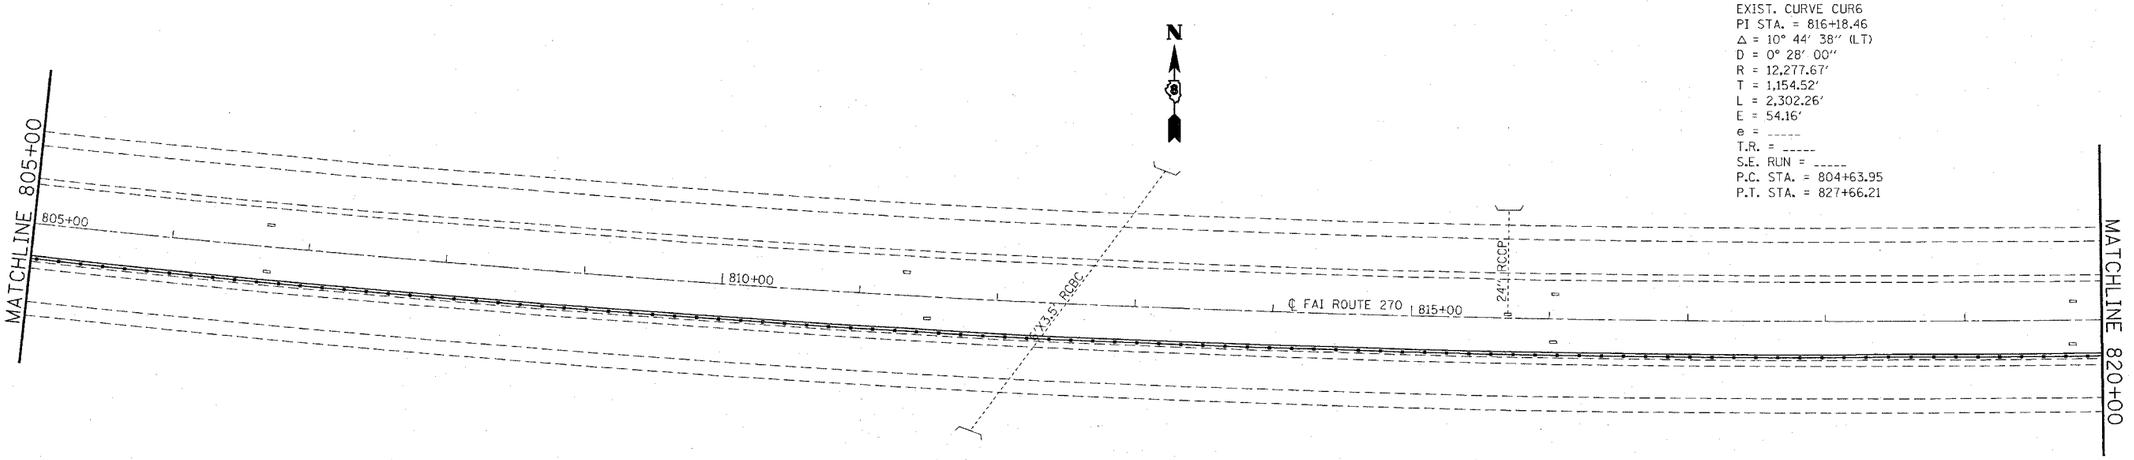


50' 0 50' 100'
SCALE: 1" = 50'

| REVISIONS | |
|---|---|
| NAME | DATE |
| | |

ILLINOIS DEPARTMENT OF TRANSPORTATION

# PLAN VIEW
## AREA #3

FAI RTE 270
SECTION 60-(1,2,3,4,5)I
MADISON COUNTY

SCALE: VERT.
HORIZ.
DATE

DRAWN BY
CHECKED BY

PLOT DATE = 12/12/2007
FILE NAME = c:\projects\ed89287b\plan\pln89287b.dgn
PLOT SCALE = 50.0000 '/ IN.
REFERENCE = $REF$