CONTRACT NO. 78025

F.A.P. RTE.	SECTION	COUNTY	TOTAL SHEETS	SHEET NO.
885	104BR-1	UNION	37	9
STA.		TO STA.		
FED. ROAD DIST. NO.	ILLINOIS	FED. AID PROJECT		

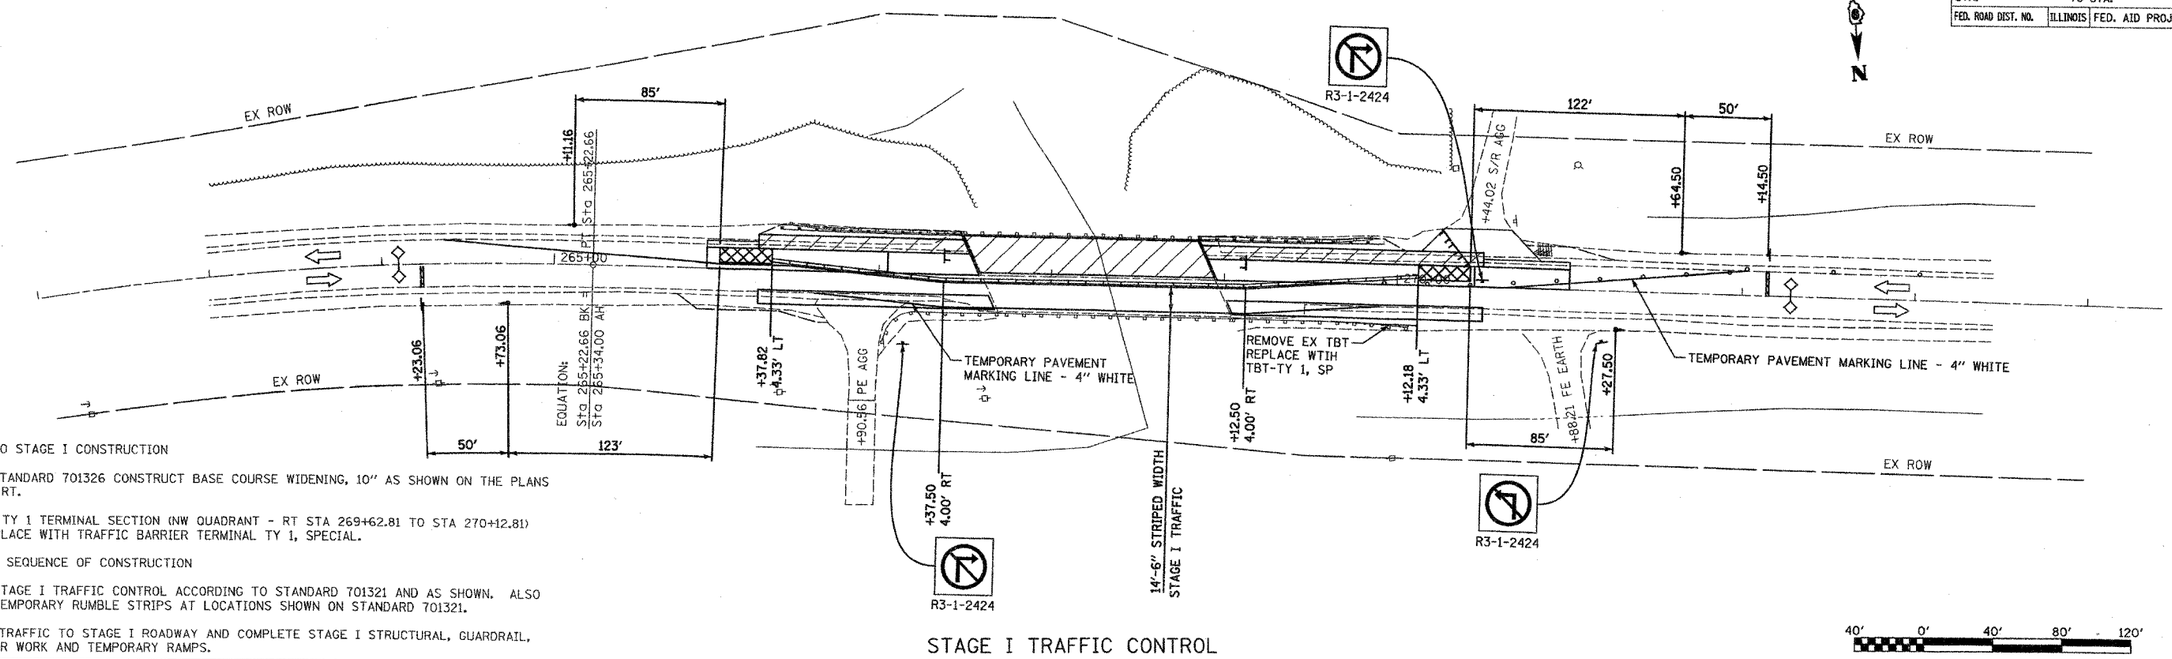

PRIOR TO STAGE I CONSTRUCTION

USING STANDARD 701326 CONSTRUCT BASE COURSE WIDENING, 10" AS SHOWN ON THE PLANS LT AND RT.

REMOVE TY 1 TERMINAL SECTION (NW QUADRANT - RT STA 269+62.81 TO STA 270+12.81) AND REPLACE WITH TRAFFIC BARRIER TERMINAL TY 1, SPECIAL.

STAGE I SEQUENCE OF CONSTRUCTION

PLACE STAGE I TRAFFIC CONTROL ACCORDING TO STANDARD 701321 AND AS SHOWN. ALSO PLACE TEMPORARY RUMBLE STRIPS AT LOCATIONS SHOWN ON STANDARD 701321.

DIRECT TRAFFIC TO STAGE I ROADWAY AND COMPLETE STAGE I STRUCTURAL, GUARDRAIL, SHOULDER WORK AND TEMPORARY RAMPS.

STAGE I TRAFFIC CONTROL

STAGE II SEQUENCE OF CONSTRUCTION

RELOCATE BARRIER WALL AND IMPACT ATTENUATORS AND PUT IN PLACE OTHER TRAFFIC CONTROL MEASURED FOR STAGE II AS REQUIRED BY STANDARD 701321.

ONCE TRAFFIC IS DIRECTED TO STAGE II TRAFFIC LANES, COMPLETE STAGE II STRUCTURAL, GUARDRAIL, SHOULDER WORK AND TEMPORARY RAMPS.

REMOVE STAGE II TRAFFIC CONTROL AND COMPLETE PROFILE CORRECTION AND RESURFACING OF PAVEMENT & SHOULDERS AT THE LOCATIONS SHOWN IN THE PLANS.

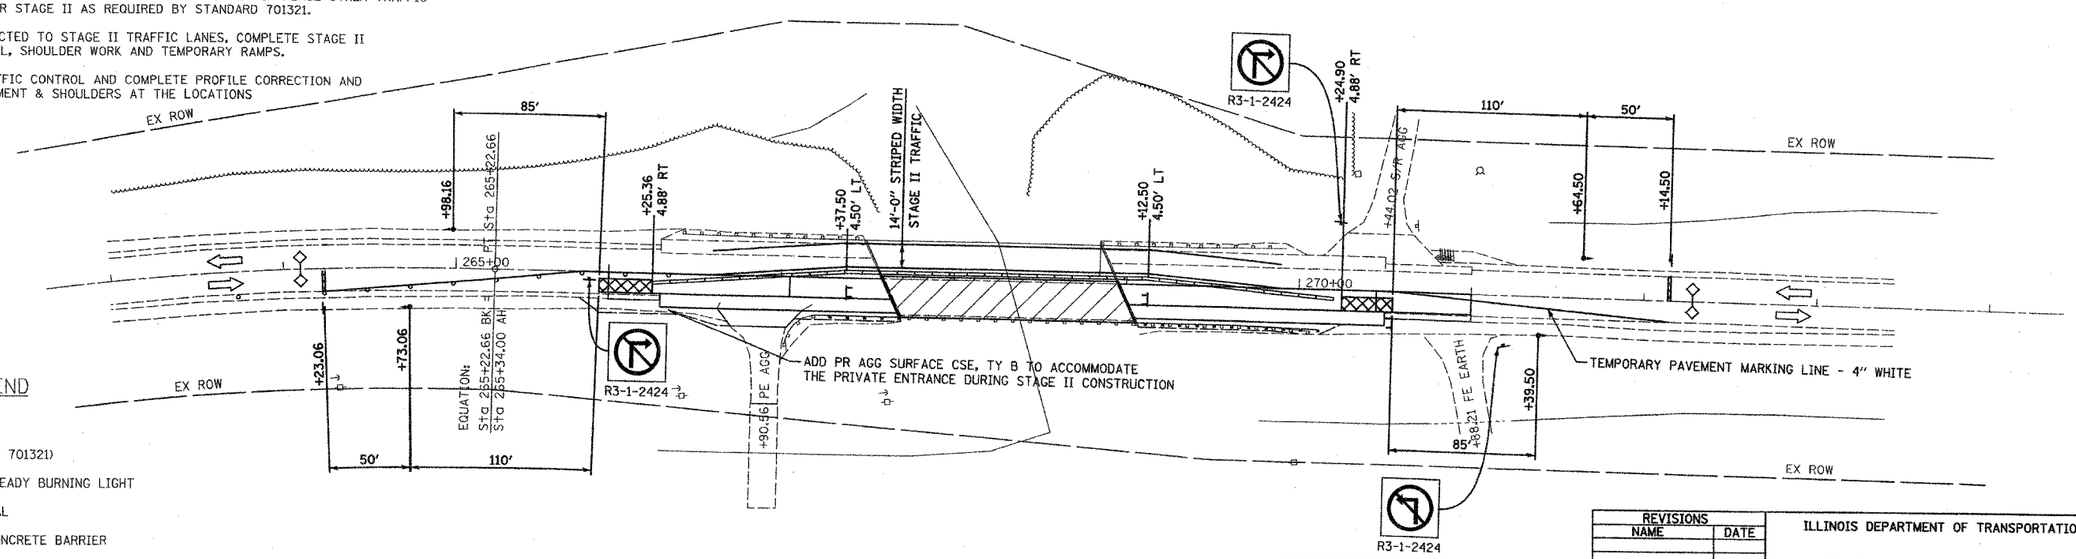

LEGEND

- WORK AREA
- SIGN (SEE STD 701321)
- DRUM WITH STEADY BURNING LIGHT
- TRAFFIC SIGNAL
- TEMPORARY CONCRETE BARRIER
- IMPACT ATTENUATOR, TEMPORARY
- DIRECTION OF TRAFFIC
- TYPE III BARRICADE

STAGE II TRAFFIC CONTROL

COOMBE-BLOXDORF P.C.
Engineers / Land Surveyors
Springfield, Illinois
Design Firm License No. 184-002703

REVISIONS	
NAME	DATE

ILLINOIS DEPARTMENT OF TRANSPORTATION

STAGE I & II TRAFFIC CONTROL PLAN
IL ROUTE 146 OVER DUTCH CREEK
FAP RT 885 SECTION 104BR-1
UNION COUNTY

SCALE: 1"=40'
DATE
DRAWN BY CFC
CHECKED BY MCB

PLOT DATE = 12/03/2007
FILE NAME = ...\49\traffic-control-1.dgn
PLOT SCALE = 40.0000 ' / IN.
USER NAME = CFC