CONTRACT NO. 78025

F.A.P RTE.	SECTION	COUNTY	TOTAL SHEETS	SHEET NO.
885	104BR-1	UNION	37	37

STA. 270+50.00 TO STA. 271+50.00

FED. ROAD DIST. NO. | ILLINOIS | FED. AID PROJECT

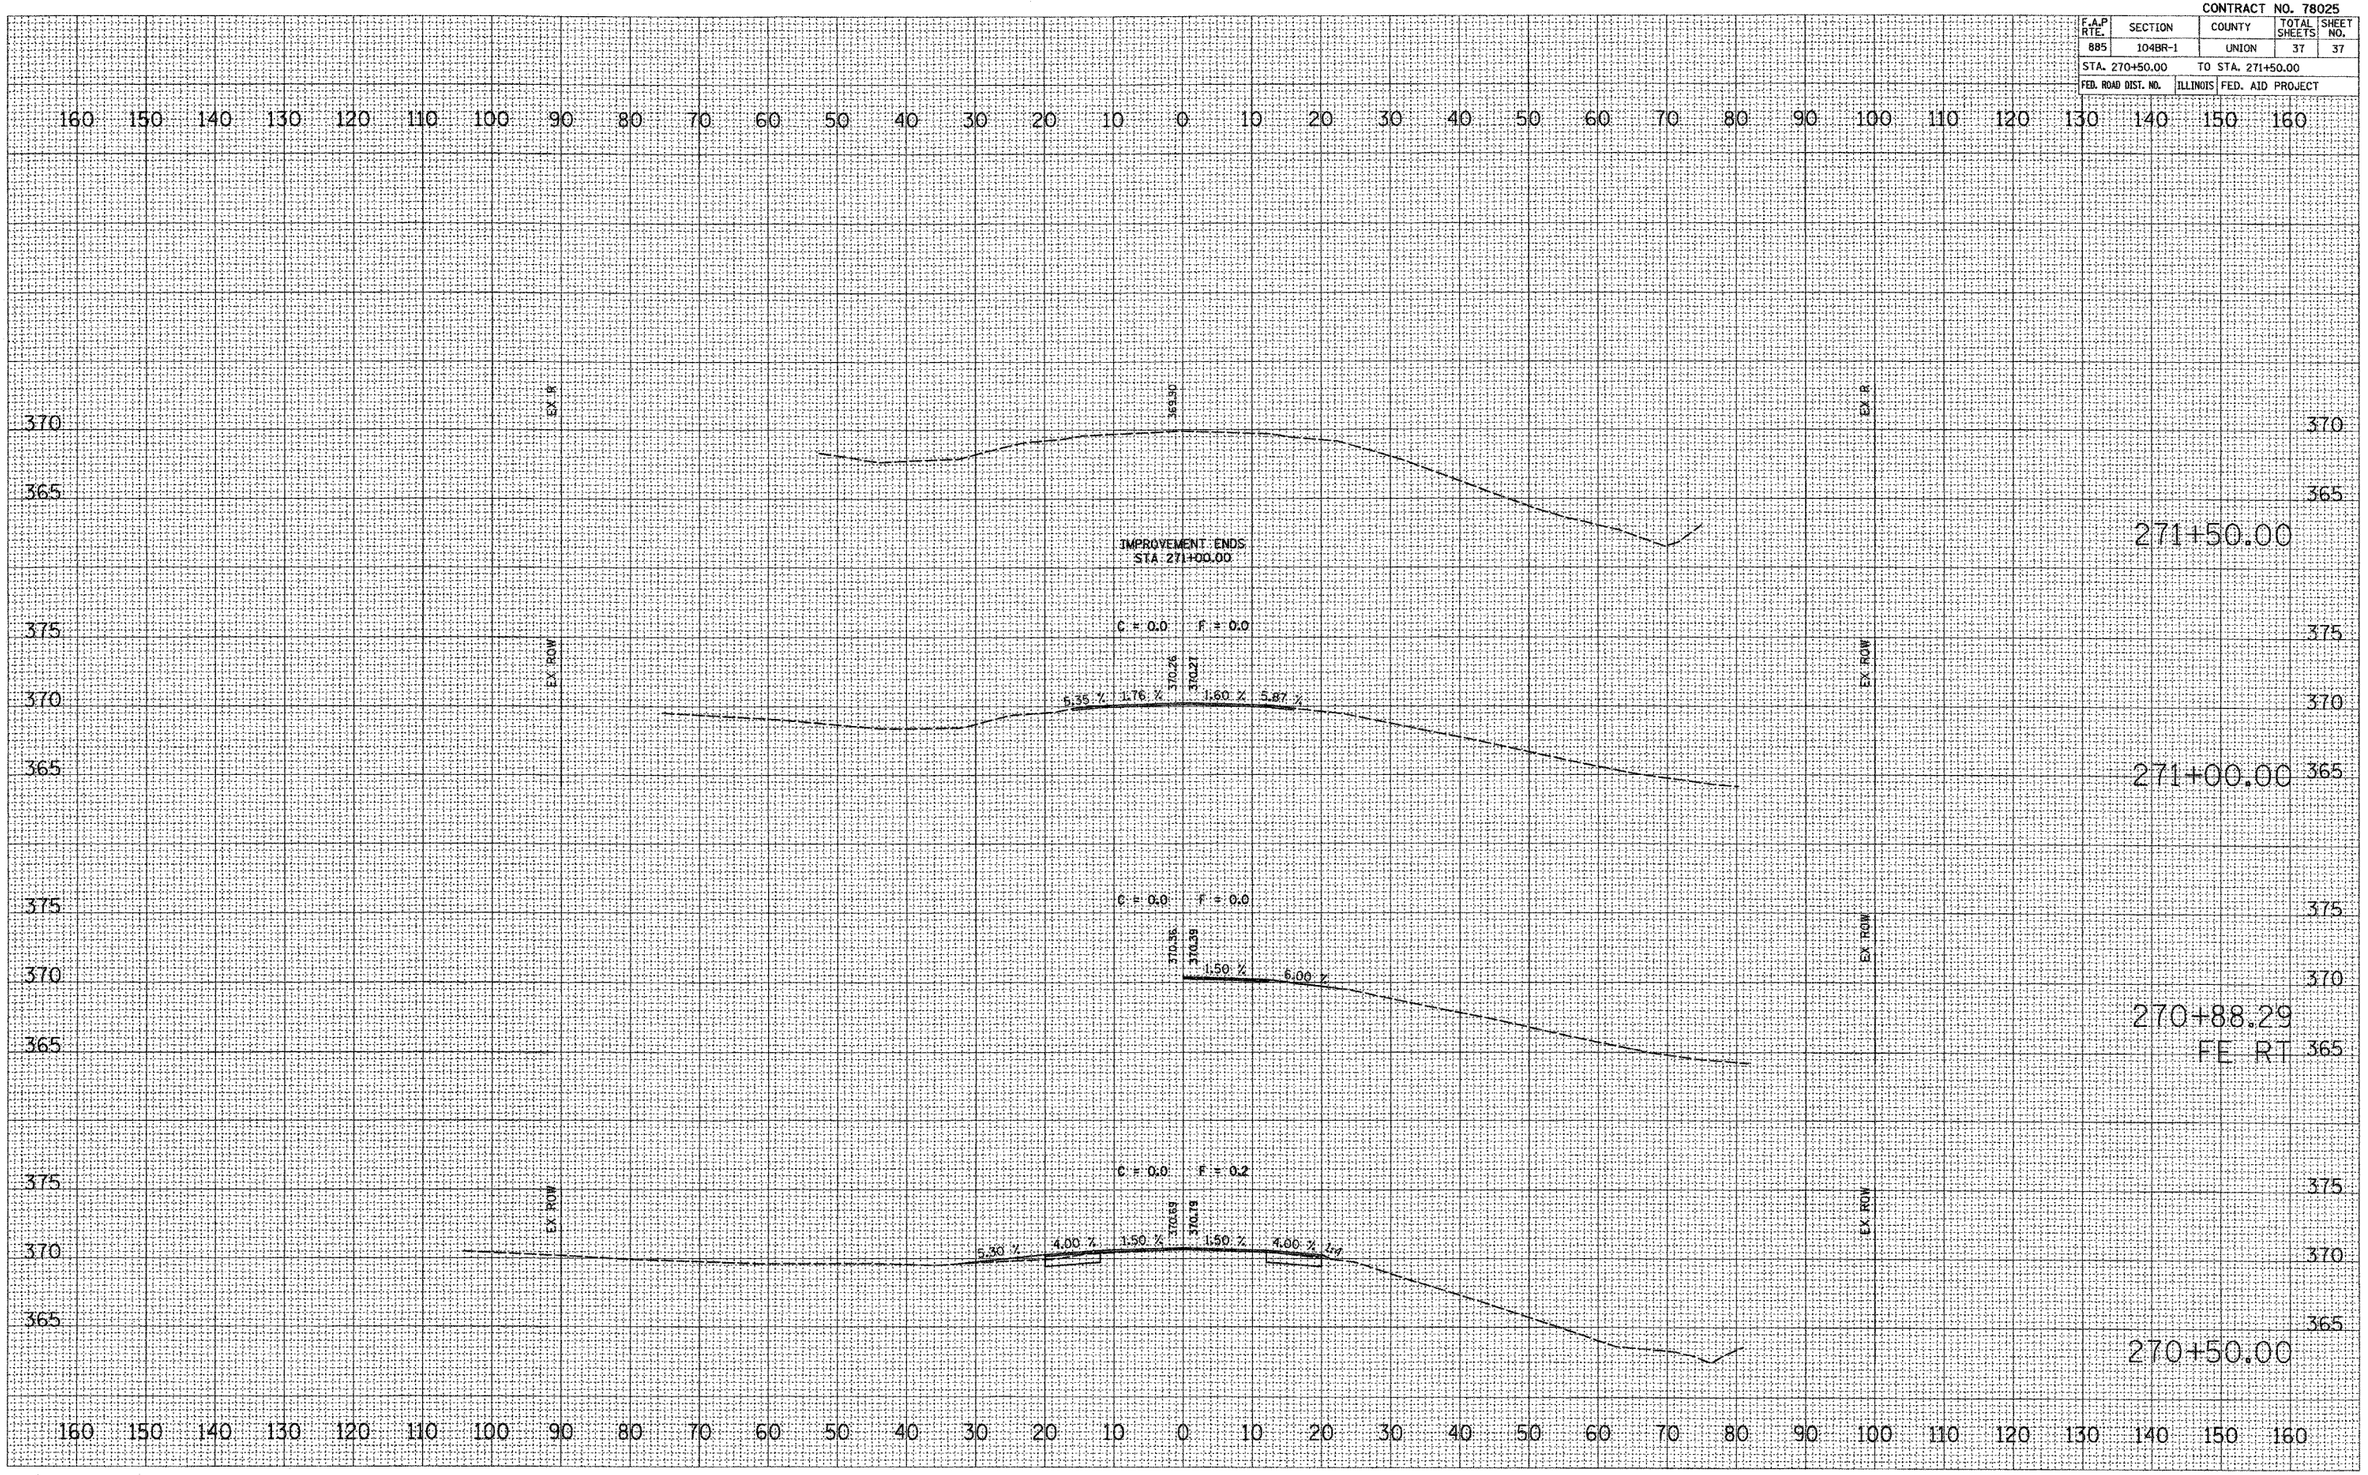

SN091-0059 (DUTCH CREEK) CROSS SECTIONS