PLOT DATE = 11/27/2007
FILE NAME = N:\Jobs\Smith\2004\040158 WILL Old Monee Road\cad\Trans\base\040158-xsec_CMR_sht_2_1.dgn
PLOT SCALE = 1:10
USER NAME = whood

ORIGINAL SURVEY		BY	DATE
	SURVEYED		
	PLOTTED		
	AREAS		
NO.	AREAS CHECKED		

FINAL SURVEY		BY	DATE
	SURVEYED		
	PLOTTED		
NOTE BOOK	TEMPLATE		
	AREAS		
NO.	AREAS CHECKED		

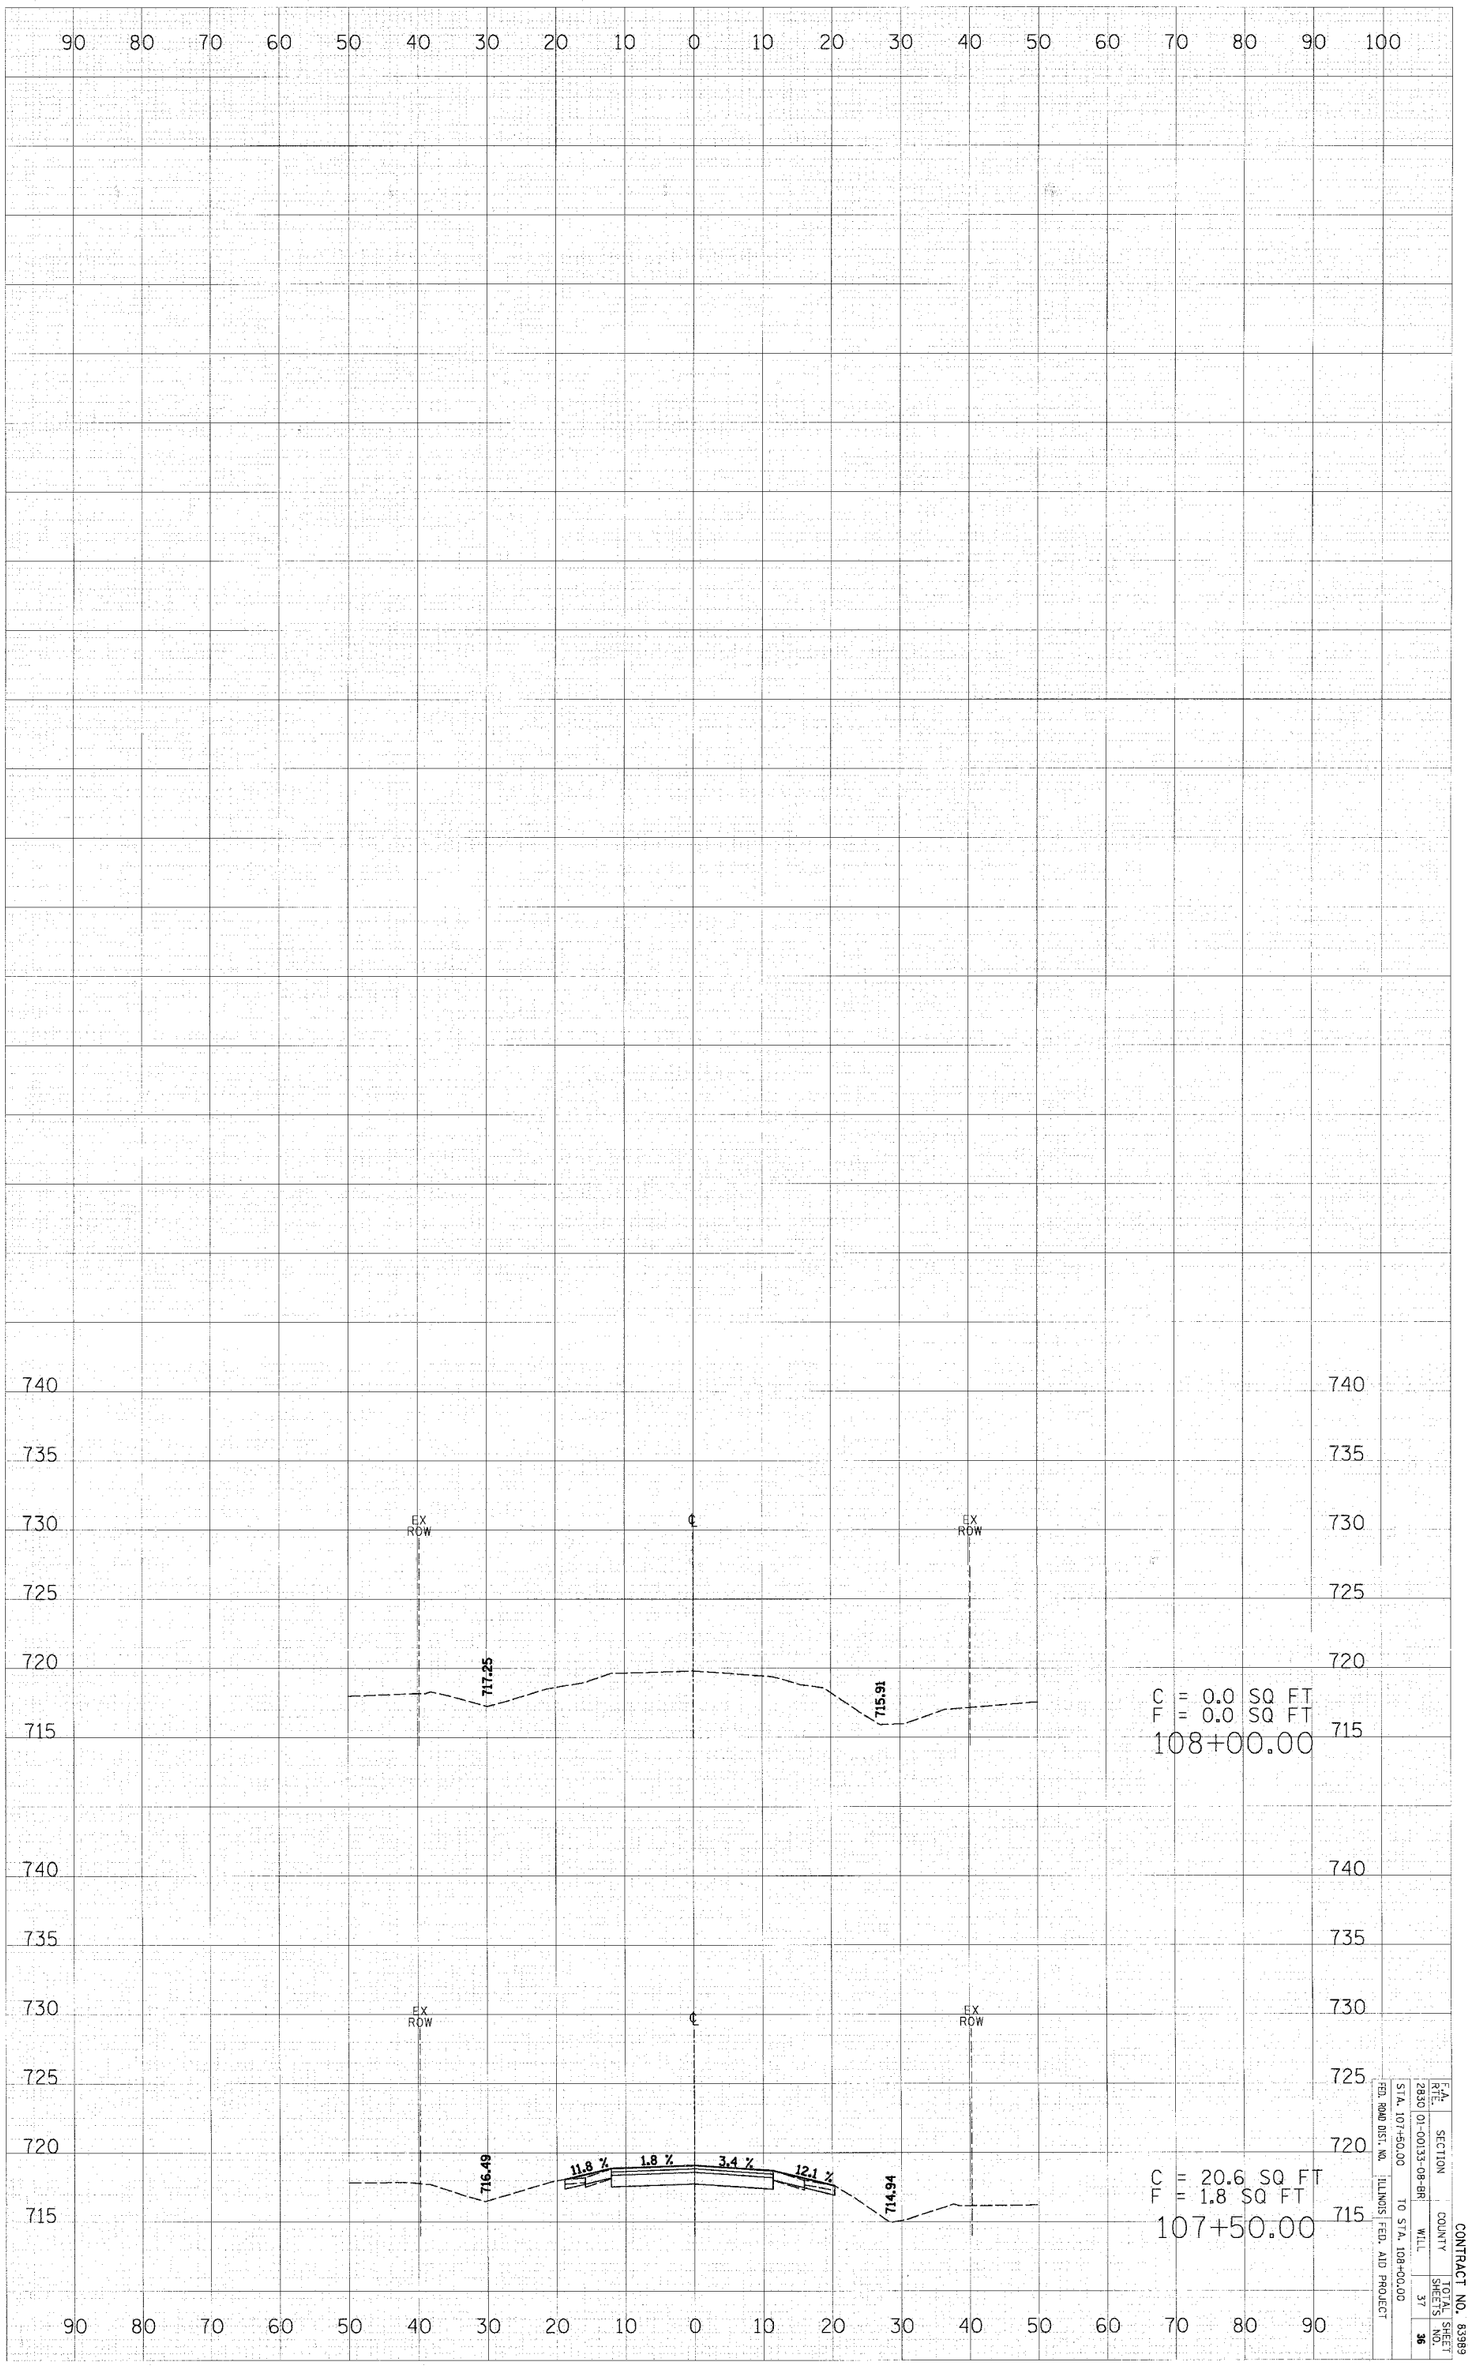

CROSS SECTIONS - OLD MONEE ROAD

CONTRACT NO. 63989

F.A. RTE.	SECTION	COUNTY	TOTAL SHEETS	SHEET NO.
2830	01-00133-08-BR	WILL	37	36

STA. 107+50.00 TO STA. 108+00.00

FED. ROAD DIST. NO. ILLINOIS FED. AID PROJECT