F.A.U. RTE.	SECTION	COUNTY	TOTAL SHEETS	SHEET NO
1380	00-00084-00-PV	DUPAGE	93	19
STA.	209+00	TO STA.	214+50	
	ILLINOIS	SURFACE TRANSPORTATION FUNDING		

CONTRACT NUMBER 83993

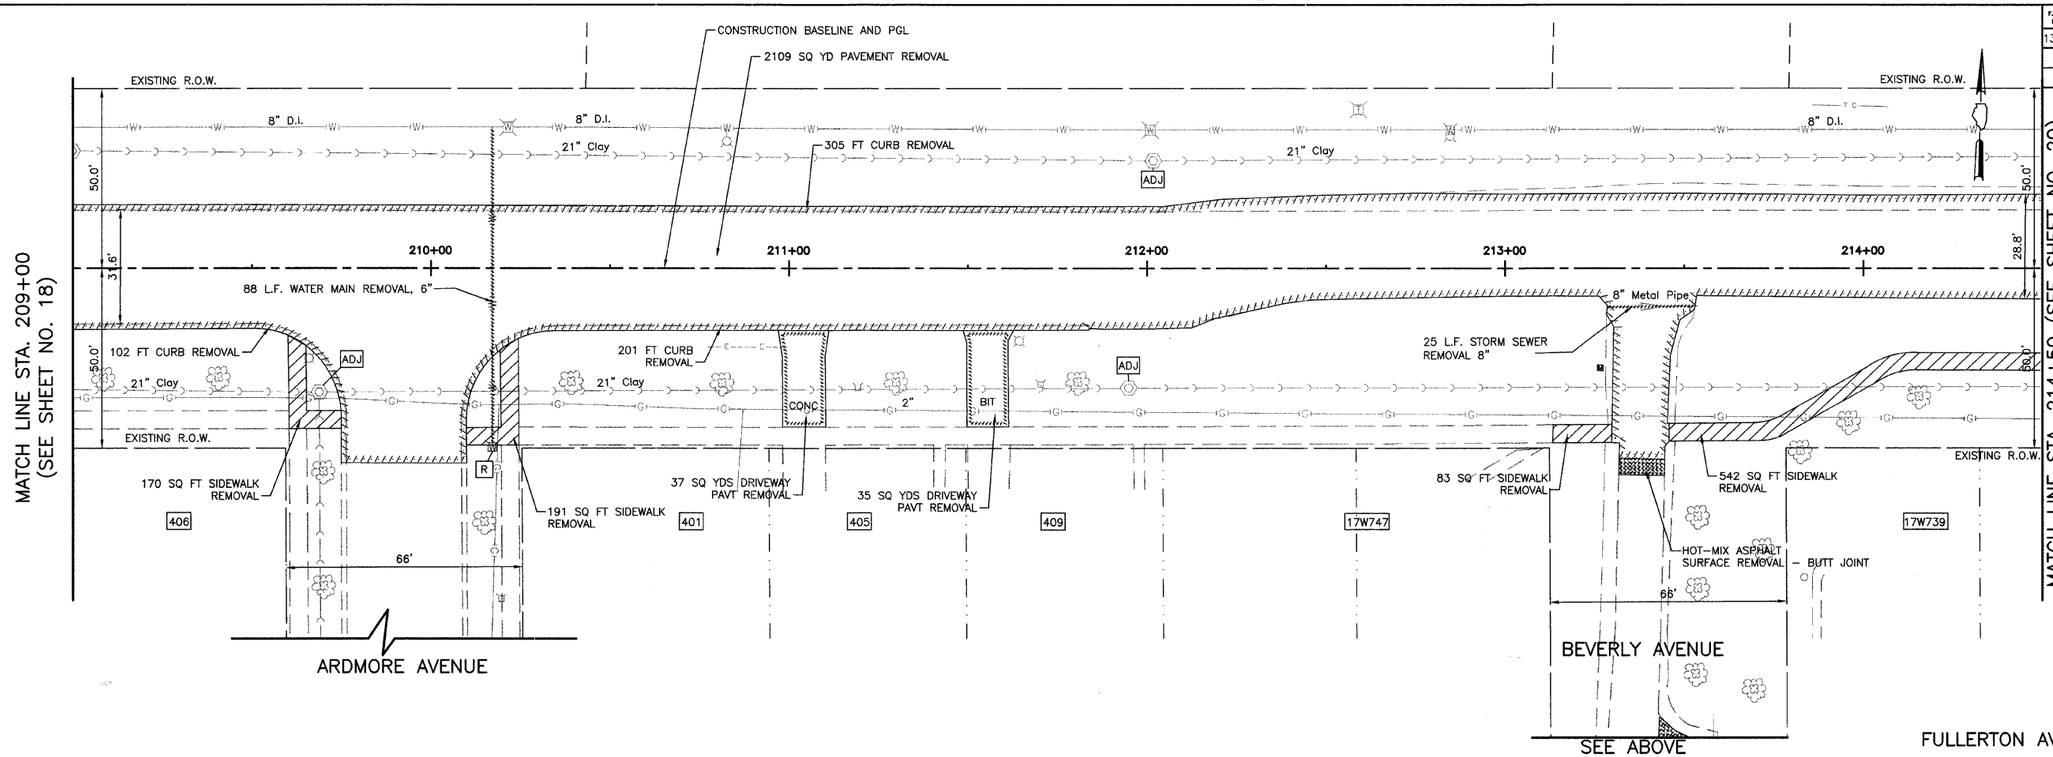

FULLERTON AVENUE EXISTING TOPOGRAPHY

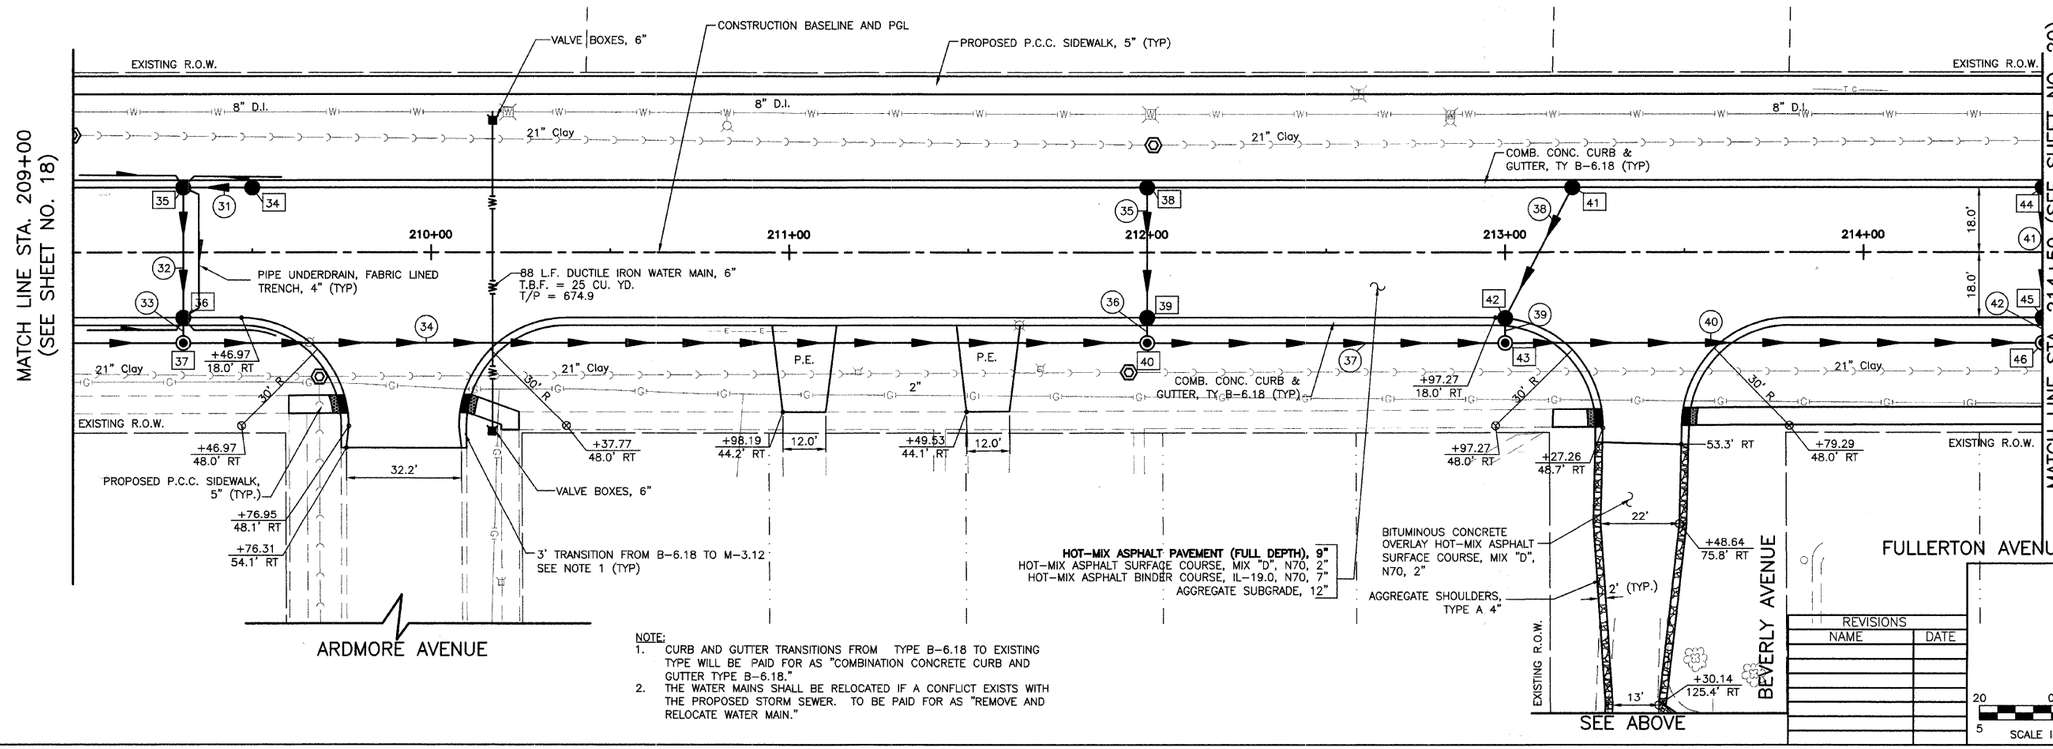

NOTE:
1. CURB AND GUTTER TRANSITIONS FROM TYPE B-6.18 TO EXISTING TYPE WILL BE PAID FOR AS "COMBINATION CONCRETE CURB AND GUTTER TYPE B-6.18."
2. THE WATER MAINS SHALL BE RELOCATED IF A CONFLICT EXISTS WITH THE PROPOSED STORM SEWER. TO BE PAID FOR AS "REMOVE AND RELOCATE WATER MAIN."

FULLERTON AVENUE PROPOSED IMPROVEMENTS

REVISIONS	
NAME	DATE

VILLAGE OF ADDISON

ROADWAY PLAN

FULLERTON AVENUE

STA. 209+00 TO 214+50

20 0 20 HORIZ.
5 SCALE IN FEET 5 VERT.

DATE: 11/26/2007
DESIGNED BY: RTM
TECHNICIAN: JRR
CHECKED BY: JRV