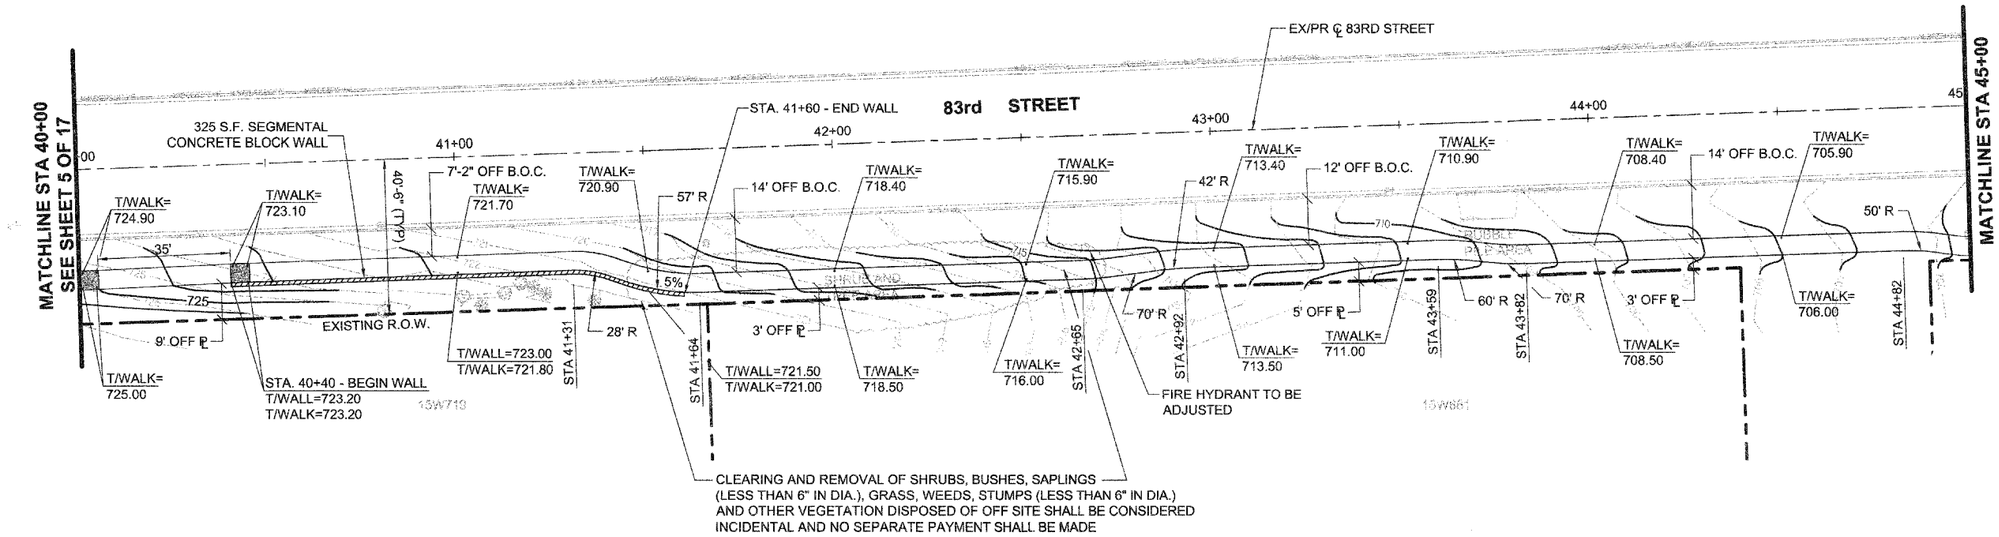

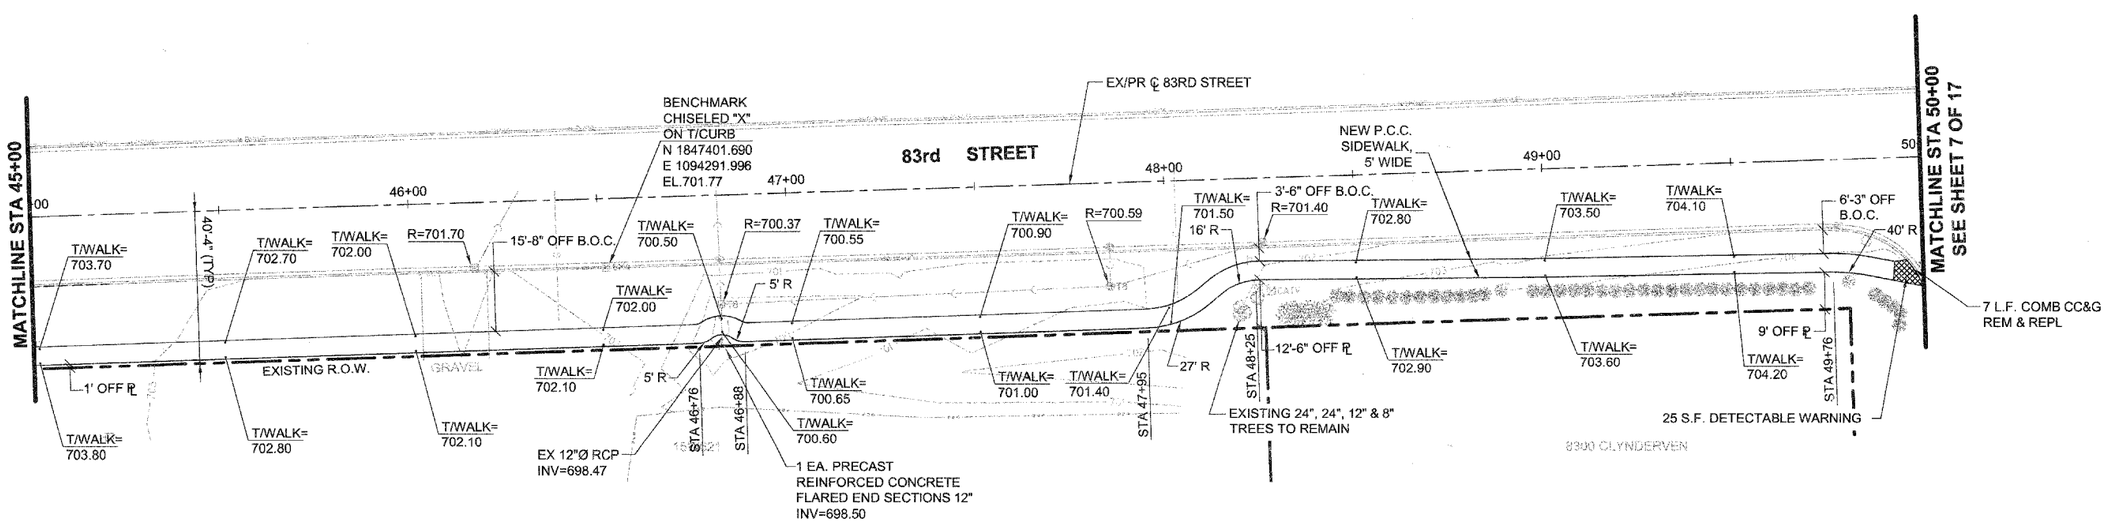

FILE NAME = $FILEL$	USER NAME = $USER$	DESIGNED —	REVISED —
		DRAWN —	REVISED —
	PLOT SCALE = $SCALE$	CHECKED —	REVISED —
	PLOT DATE = $DATE$	DATE —	REVISED —

STATE OF ILLINOIS
DEPARTMENT OF TRANSPORTATION

SCALE: 1"=20' | SHEET NO. 6 OF 13 SHEETS | STA. 40+00.00 TO STA. 50+00.00

F.A.U RTE.	SECTION	COUNTY	TOTAL SHEETS	SHEET NO.
1552	07-00037-00-SW	DUPAGE	17	6
83rd STREET CONSTRUCTION		CONTRACT NO. 83996		
FED. ROAD DIST. NO. 1	ILLINOIS FED. AID PROJECT			