SUGGESTED MAINTENANCE OF TRAFFIC NOTES:

1. SEE ARTICLE 701.18(B) OF THE STANDARD SPECIFICATIONS FOR ADDITIONAL INFORMATION.
2. SEE STANDARD 701321 FOR GENERAL NOTES AND DETAILS REGARDING THE VERTICAL PANELS AND BARRIER WALL REFLECTORS AND LOOP DETECTORS.
3. NO SURFACE COURSE SHALL BE PLACED UNTIL AFTER STAGE 2 HAS BEEN COMPLETED. THE SURFACE COURSE SHALL BE CONSTRUCTED UNDER TRAFFIC IN ACCORDANCE WITH STANDARD 701306.

F.A.S. RTE.	SECTION	COUNTY	TOTAL SHEETS	SHEET NO.
1274	05-00627-00-BR	LASALLE	45	11
STA. 18+80.00		TO STA. 27+00.00		
FED. ROAD DIST. NO.	ILLINOIS	FED. AID PROJECT		

87351

50 0 25 50 100
(IN FEET)

NO TURN ON RED
R10-11A-2430

THIS SIGN SHALL BE INSTALLED ON THE NEAR RIGHT AND FAR LEFT TRAFFIC SIGNAL POST FOR EACH DRIVEWAY APPROACH.

N

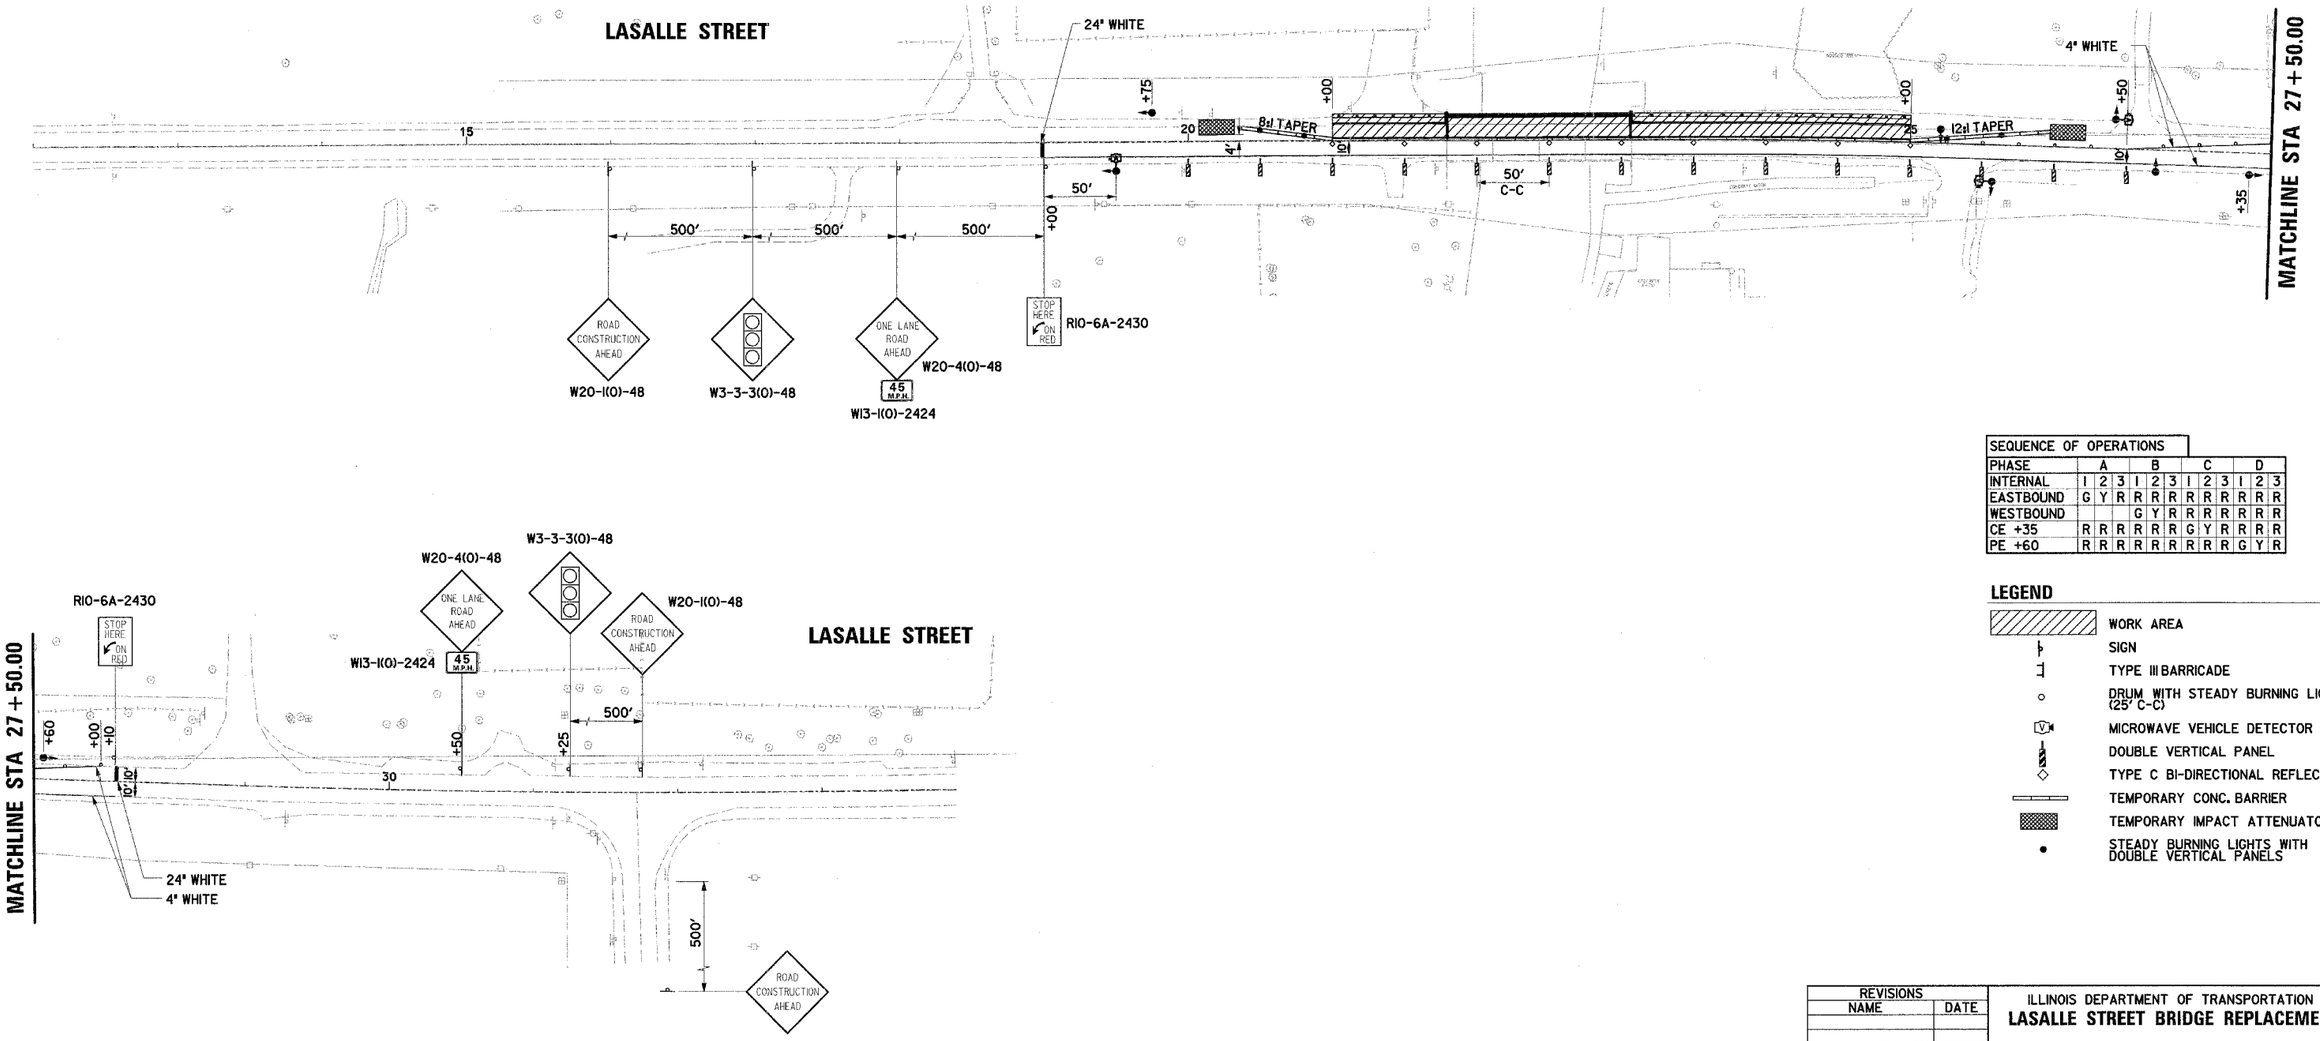

SEQUENCE OF OPERATIONS												
PHASE	A			B			C			D		
INTERNAL	I	2	3	I	2	3	I	2	3	I	2	3
EASTBOUND	G	Y	R	R	R	R	R	R	R	R	R	R
WESTBOUND				G	Y	R	R	R	R	R	R	R
CE +35	R	R	R	R	R	R	G	Y	R	R	R	R
PE +60	R	R	R	R	R	R	R	R	R	G	Y	R

LEGEND

- WORK AREA
- SIGN
- TYPE III BARRICADE
- DRUM WITH STEADY BURNING LIGHT (25' C-C)
- MICROWAVE VEHICLE DETECTOR
- DOUBLE VERTICAL PANEL
- TYPE C BI-DIRECTIONAL REFLECTOR
- TEMPORARY CONC. BARRIER
- TEMPORARY IMPACT ATTENUATOR
- STEADY BURNING LIGHTS WITH DOUBLE VERTICAL PANELS

REVISIONS NAME	DATE

ILLINOIS DEPARTMENT OF TRANSPORTATION

LASALLE STREET BRIDGE REPLACEMENT

SUGGESTED MAINTENANCE OF TRAFFIC STAGE I

SCALE: VERT. HORIZ.
DATE 11/16/07
DRAWN BY
CHECKED BY

PLAN: DATE | BY | SURVEYED | DRAWN | CHECKED | QUANTITY CHECKED | ALIGNMENT, GRADE & STR. NOTED | NOTE BOOK | NO. | CADD FILE NAME

PROFILE: DATE | BY | SURVEYED | DRAWN | CHECKED | QUANTITY CHECKED | ALIGNMENT, GRADE & STR. NOTED | NOTE BOOK | NO. | CADD FILE NAME | STRUCTURE NO. | STATION OFFSET

y:\projects\mm2007#070217 (05b116 61- br\50b maintcontrolplan\maintcontrolplan.dwg 11/15/2007