CONTRACT NO. 89467

F.A. RTE.	SECTION	COUNTY	TOTAL SHEETS	SHEET NO.
MS 7660	05-00104-00-RS	TAZEWELL	36	18
STA.		TO STA.		
FED. ROAD DIST. NO.	ILLINOIS	FED. AID PROJECT		

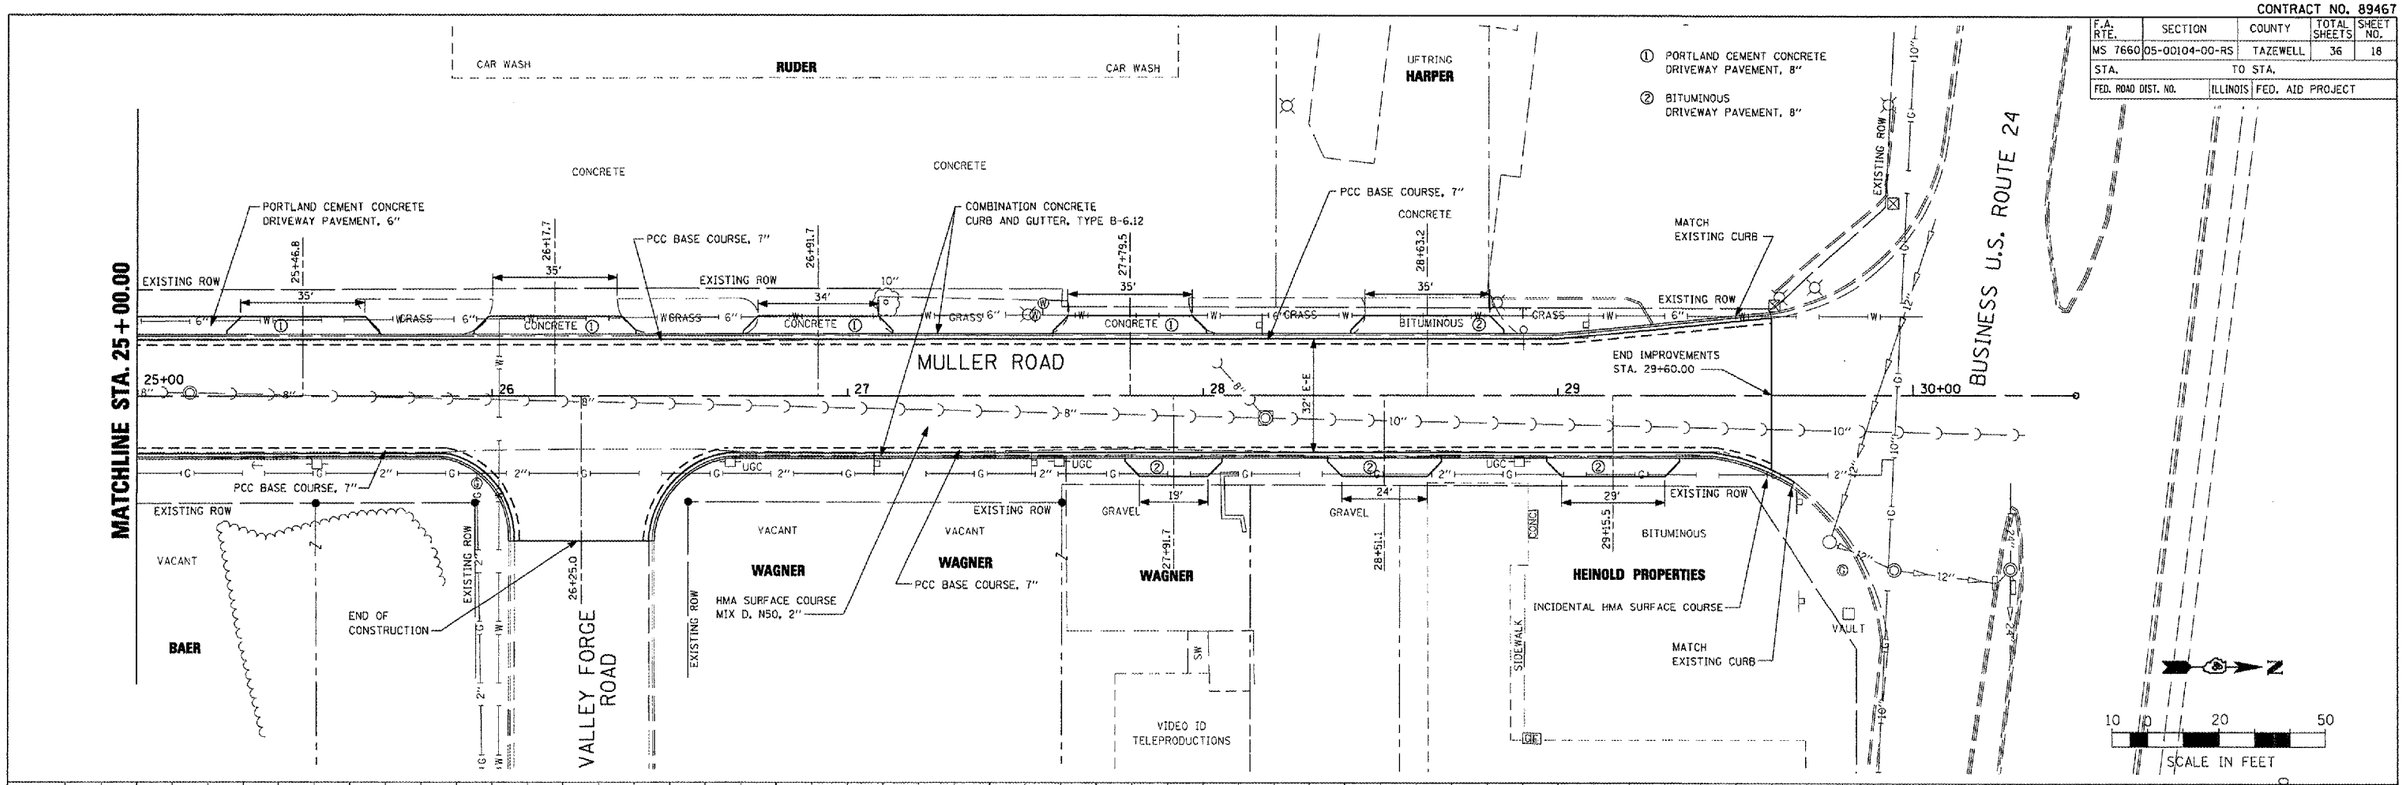

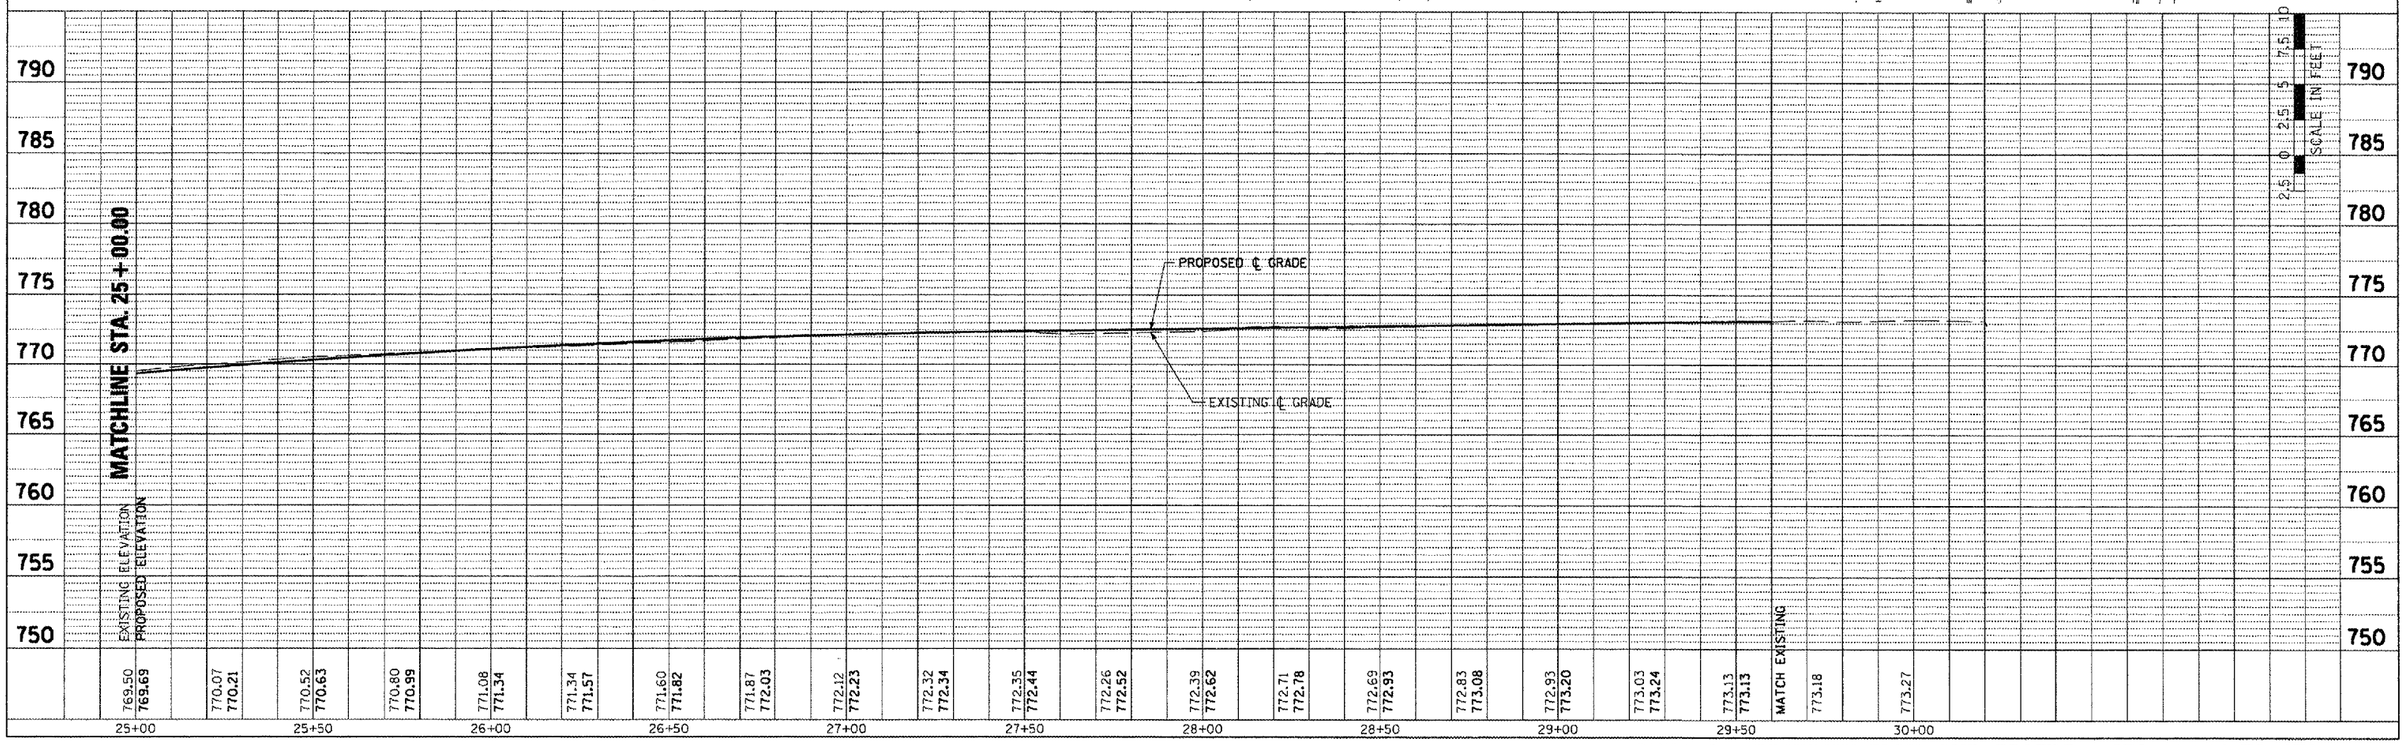

MULLER – ROADWAY PLAN AND PROFILE – STA. 25+00 TO STA. 30+00

PP-MULLER-04.dgn 1/4/2008 8:39:32 AM