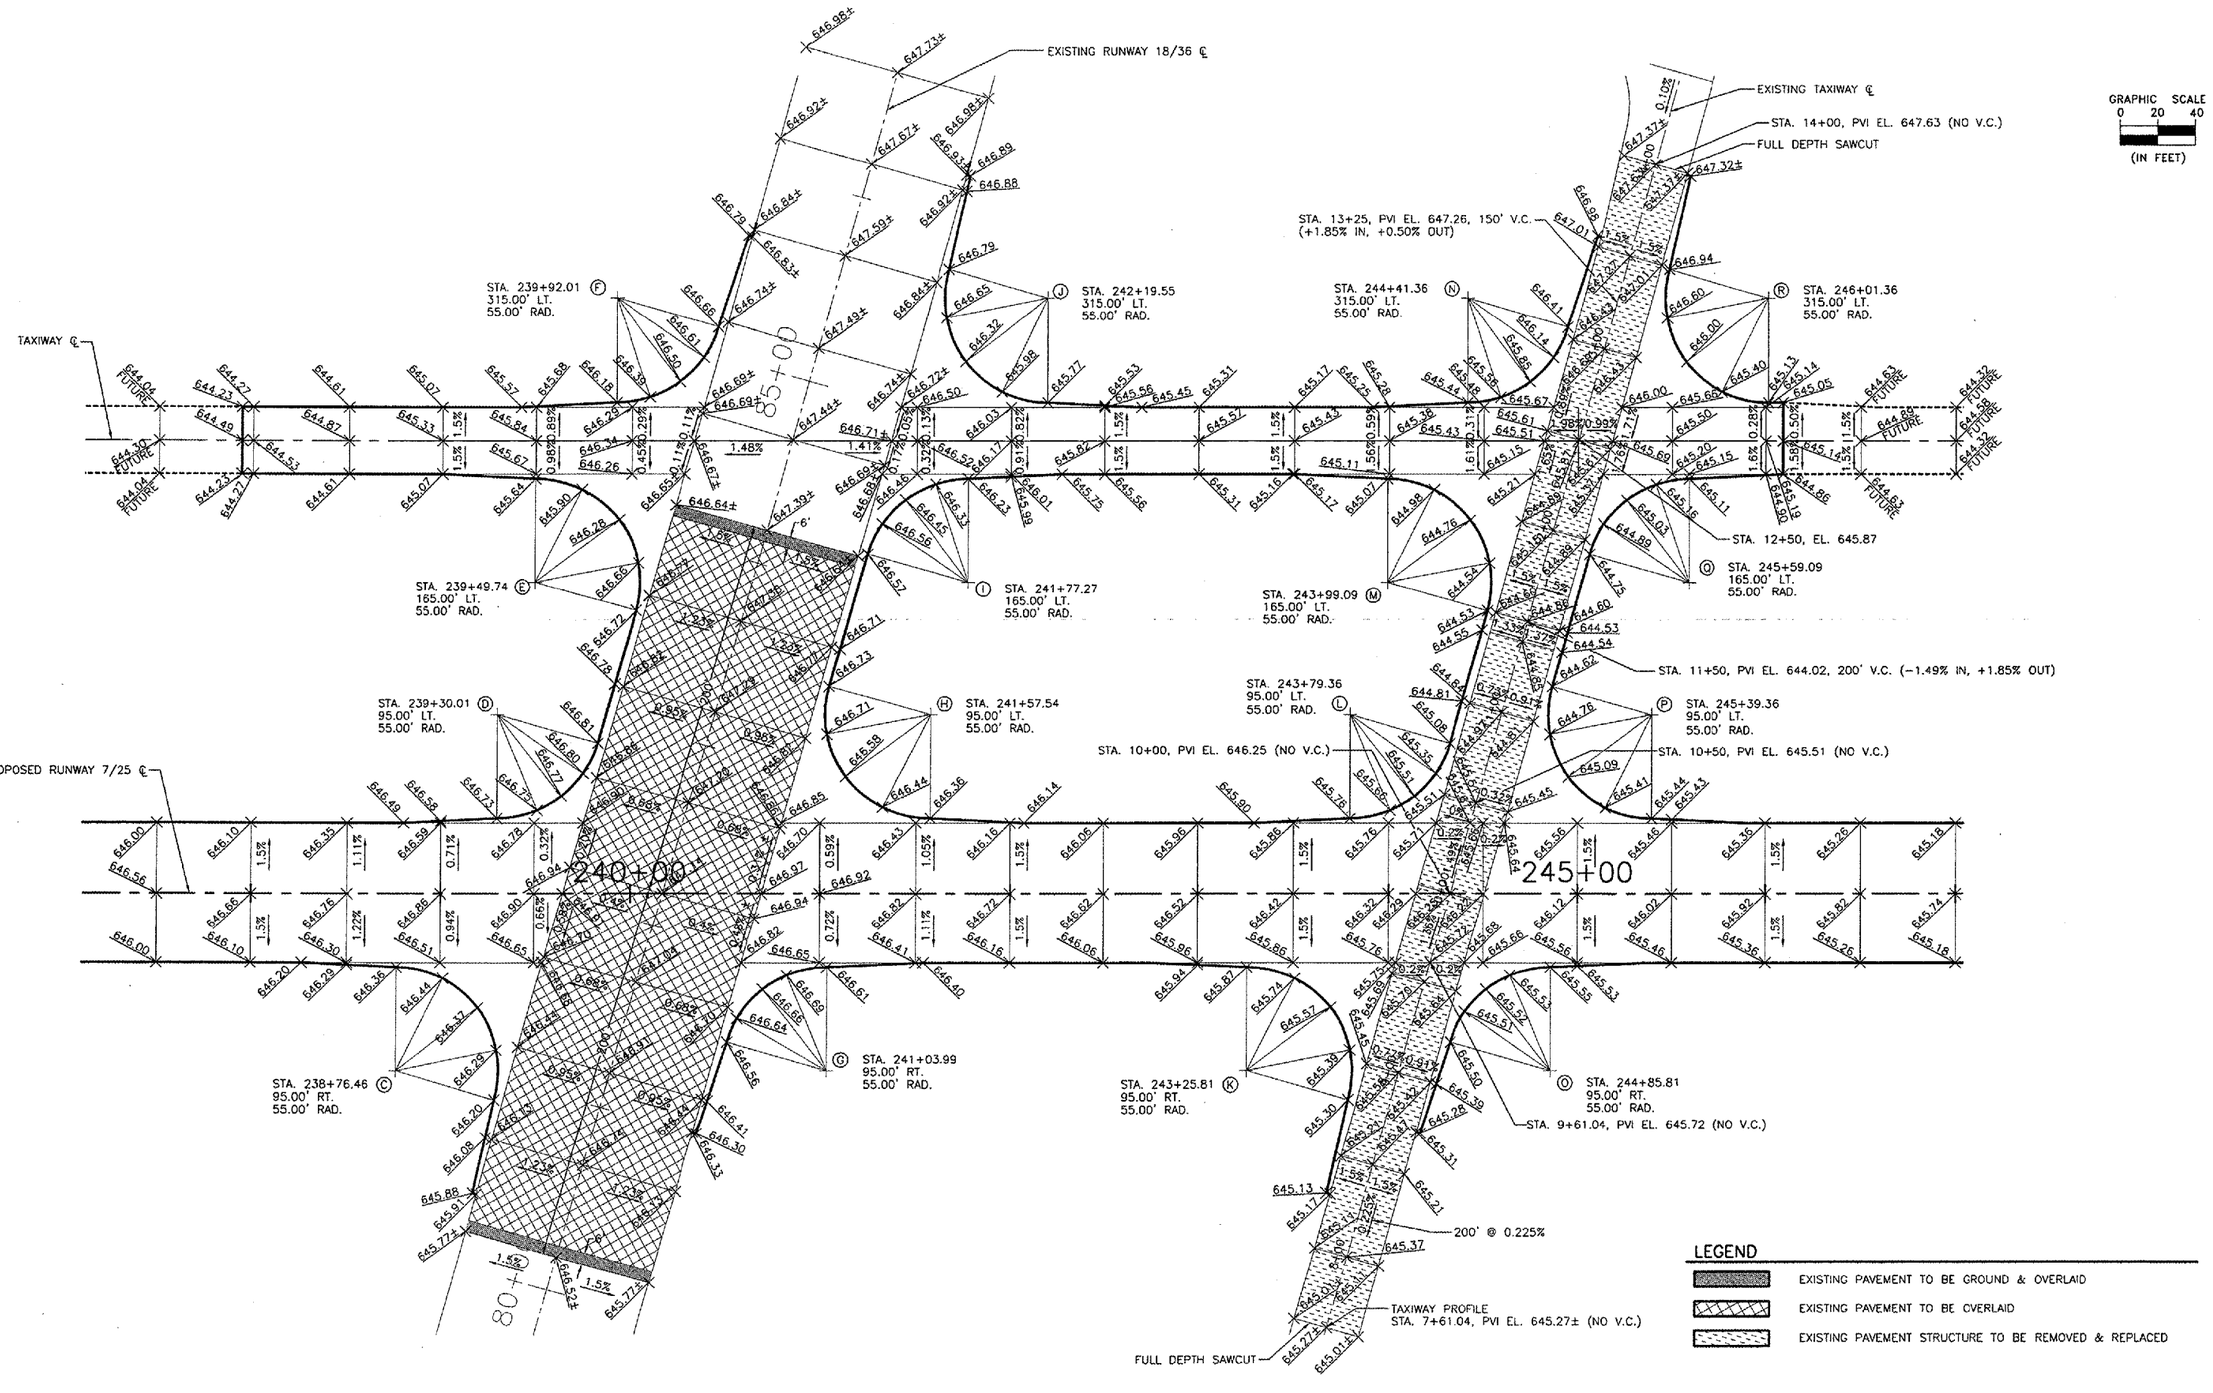

DRAWN BY: NET	\1000-79\CADD\ CAD/.DWG: 013-FILLET ETOPO	REVISIONS DATE	BY	CHAMLIN & ASSOCIATES	PERU MORRIS ILLINOIS	ILLINOIS VALLEY REGIONAL AIRPORT ILLINOIS PROJECT NO. VYS-3594 A.I.P. PROJECT NO. 3-17-0060-B17	FILLET AREA ELEVATION DETAILS	SCALE: AS NOTED	SHEET 14
CHECKED BY: KWH	DATE: 1/08							FILE NO.: 1000.79Y-1	OF 31