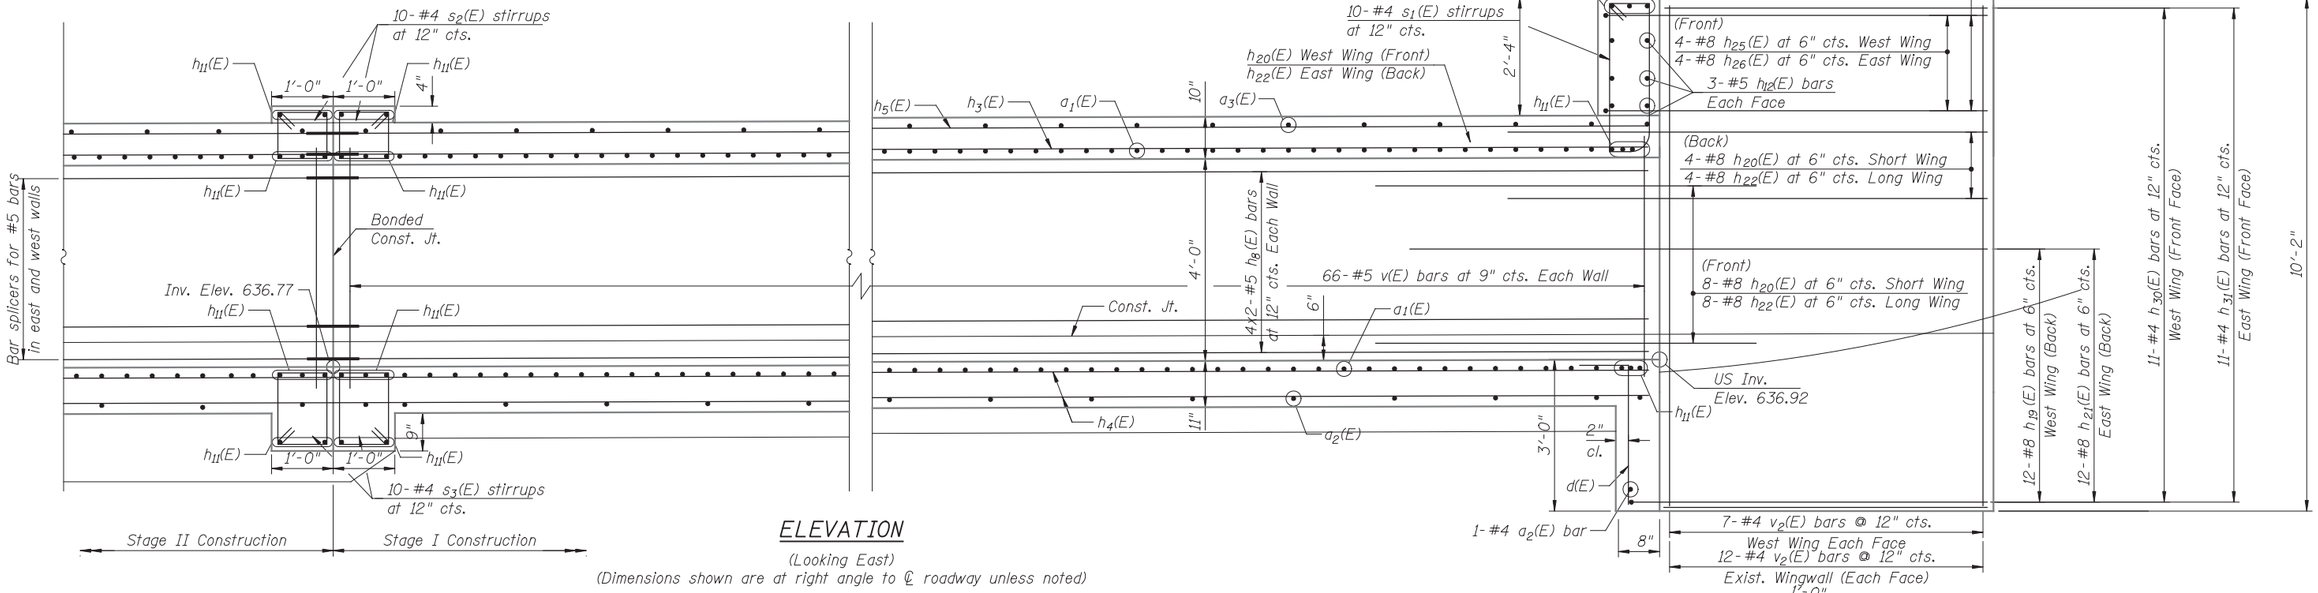


ELEVATION

(Looking East)

(Dimensions shown are at right angle to ℄ roadway unless noted)

NOTE

For notes see Sheet S1-05.

**Cut bars in field to fit

*$a_7$(E) bars in skew portion at north end of slab shall be ordered full length and cut to fit




PLAN

| | | | |
|---|---|---|---|
| HBM ENGINEERING GROUP, LLC. CONSULTING & DESIGN INSPECTION & RATING RESEARCH & TESTING — 4415 WEST HARRISON ST. SUITE 231 HILLSIDE, IL 60162 PHONE: (708) 236-0900 FAX: (708) 236-0901 | | DESIGNED - MI, LAB | REVISED - |
| | | CHECKED - MI | REVISED - |
| | | DRAWN - LAB, AI | REVISED - |
| | DATE - 12/24/2012 | CHECKED - MAI, MI | REVISED - |

**STATE OF ILLINOIS**
**DEPARTMENT OF TRANSPORTATION**

**PLAN AND ELEVATION II**
**6'x4' BOX CULVERT (S.N. 016-1392) – STA. 76+44.64**
SHEET NO. S1-06 OF S1-10 SHEETS
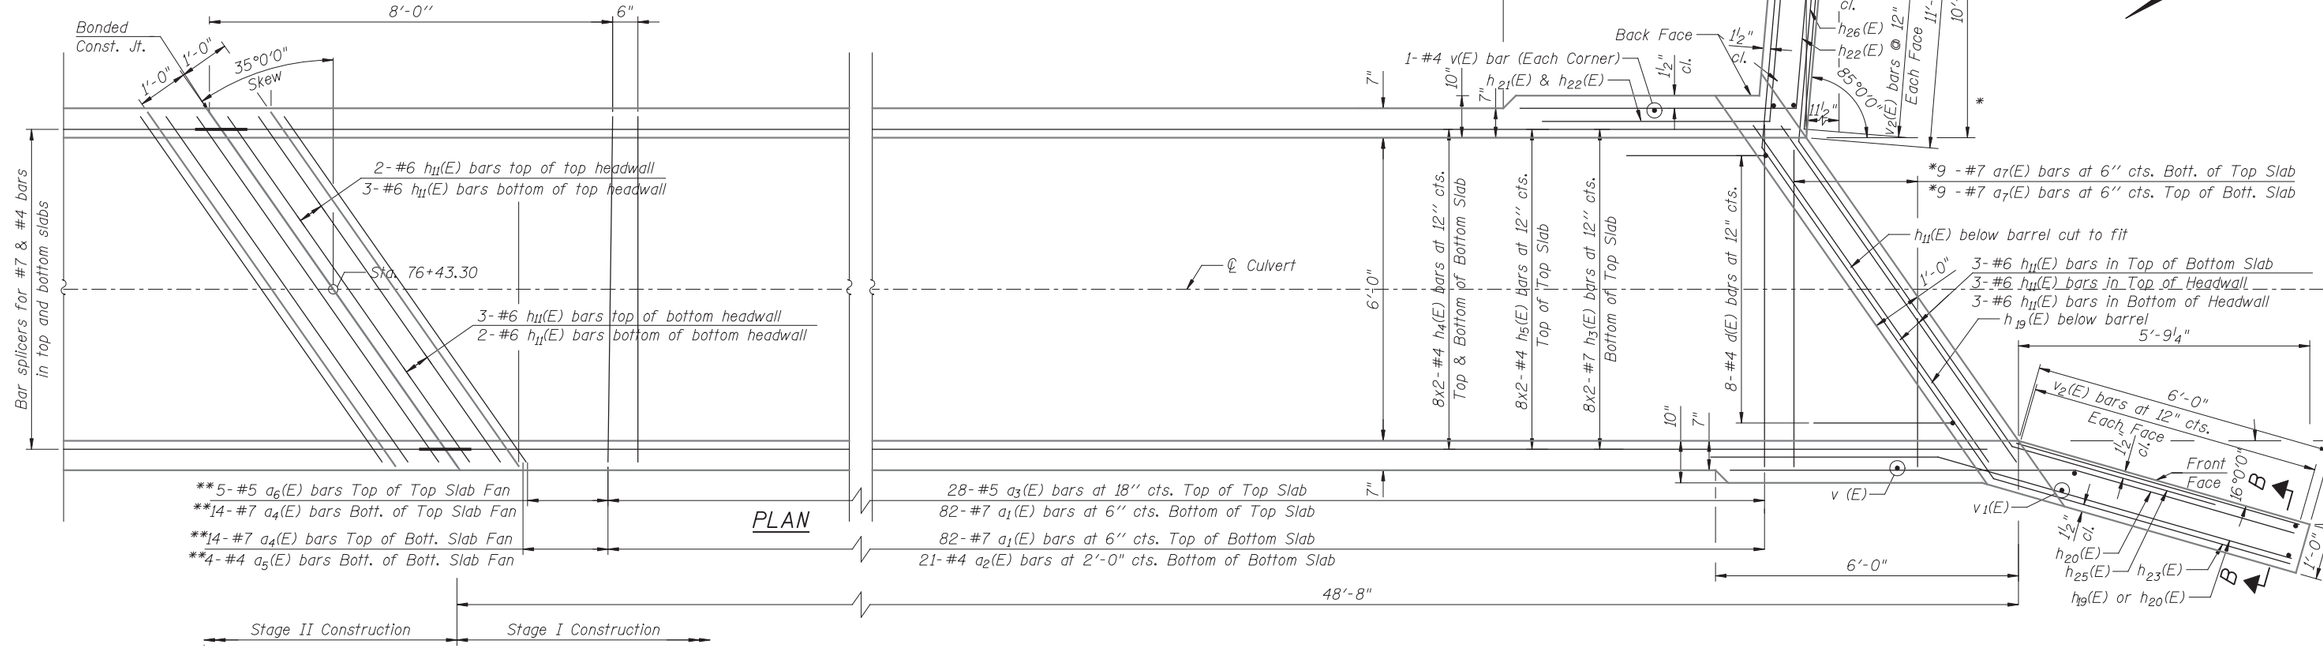
| F.A.P. RTE. | SECTION | COUNTY | TOTAL SHEETS | SHEET NO. |
|---|---|---|---|---|
| 305 | 1920.01-B-R | COOK | 60 | 32 |
| | | CONTRACT NO. 60W04 | | |
| | ILLINOIS FED. AID PROJECT | | | |