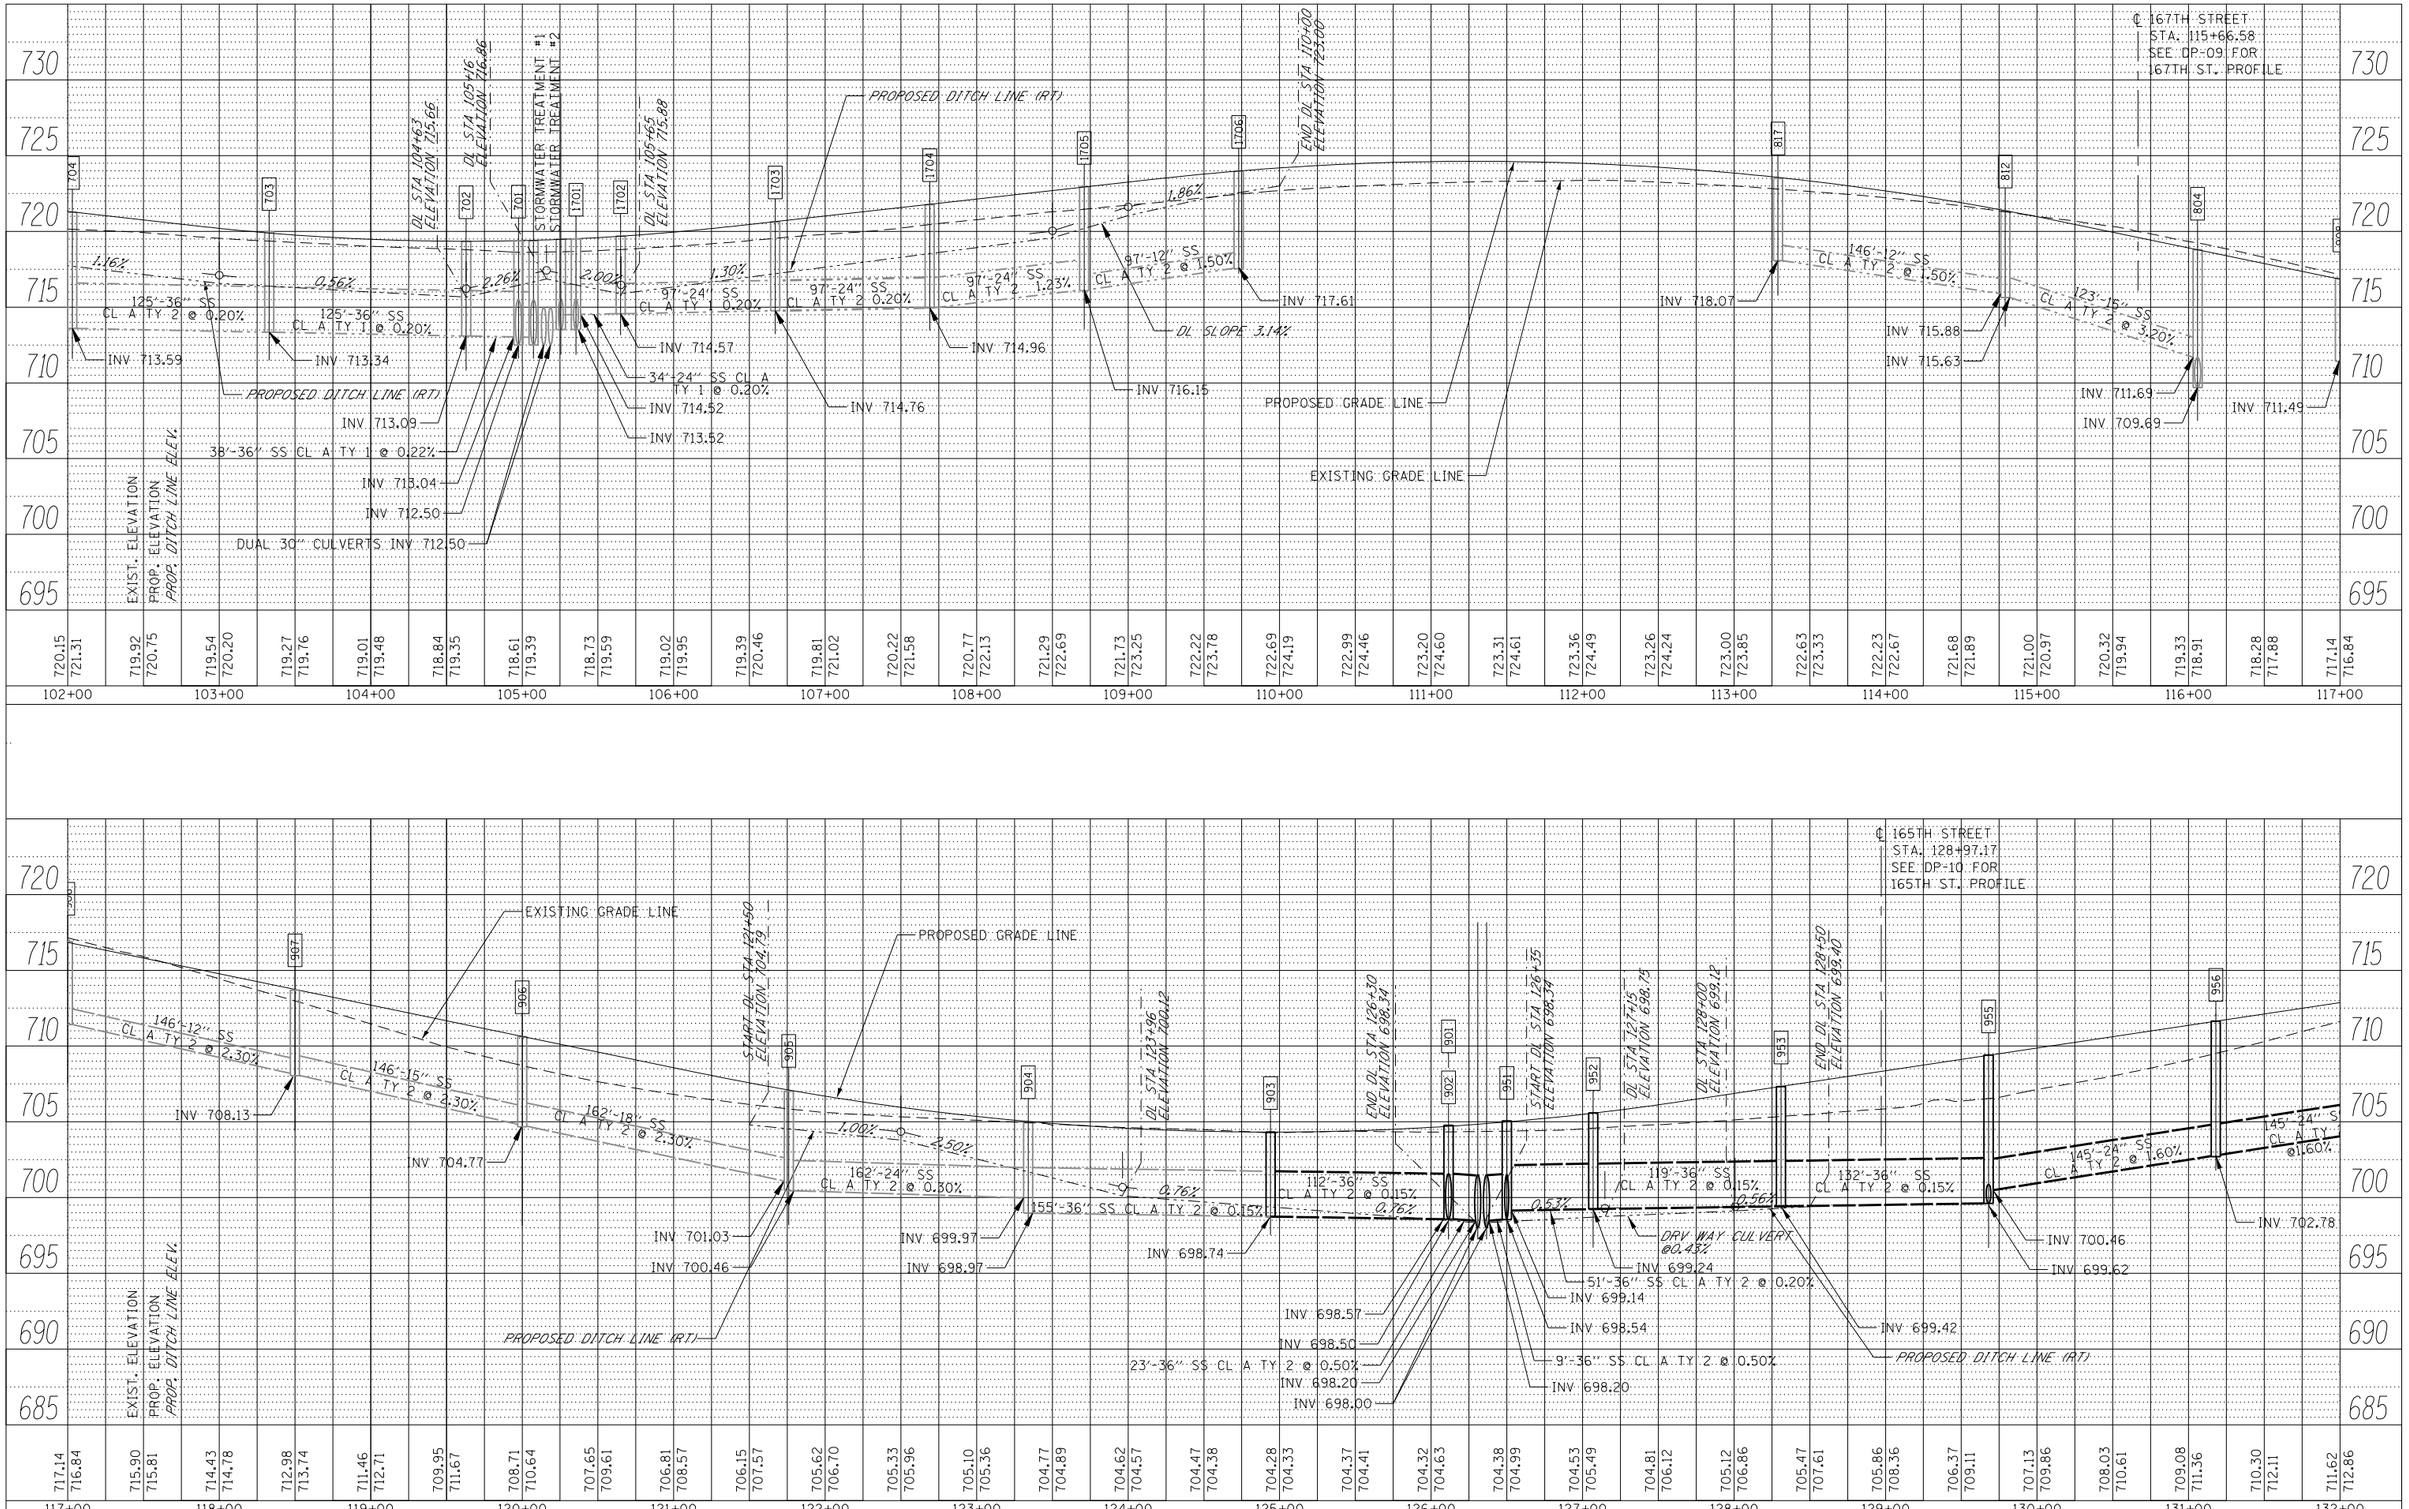

PLAN / PROFILE — SURVEYED · PLOTTED · ALIGNMENT CHECKED · RT. OF WAY CHECKED · CADD FILE NAME · NOTE BOOK · NO. · BY · DATE

URS
100 S. WACKER DR.
SUITE 500
CHICAGO IL. 60606
TEL (312)939-1000
FAX (312)939-4198

FILE NAME = D160W07-SHT-DRAINPROF01.dgn	USER NAME = Frank_Stallone	DESIGNED - MGS	REVISED -
		DRAWN - DMS	REVISED -
	PLOT SCALE = 100.000000 ' / in.	CHECKED - JRS	REVISED -
SHT_DOUBLE PROFILE	PLOT DATE = 1/7/2013	DATE - 01/02/13	REVISED -

STATE OF ILLINOIS
DEPARTMENT OF TRANSPORTATION

DRAINAGE PROFILE – US 45 (LAGRANGE ROAD)

SCALE:1"=50'H;1"=5'V | SHEET NO. 1 OF 2 SHEETS | STA. 102+00.00 TO STA. 132+00.00

F.A.P RTE.	SECTION	COUNTY	TOTAL SHEETS	SHEET NO.
330	2012-0861	COOK	98	42
	DP-01	CONTRACT NO. 60W07		
	ILLINOIS FED. AID PROJECT			