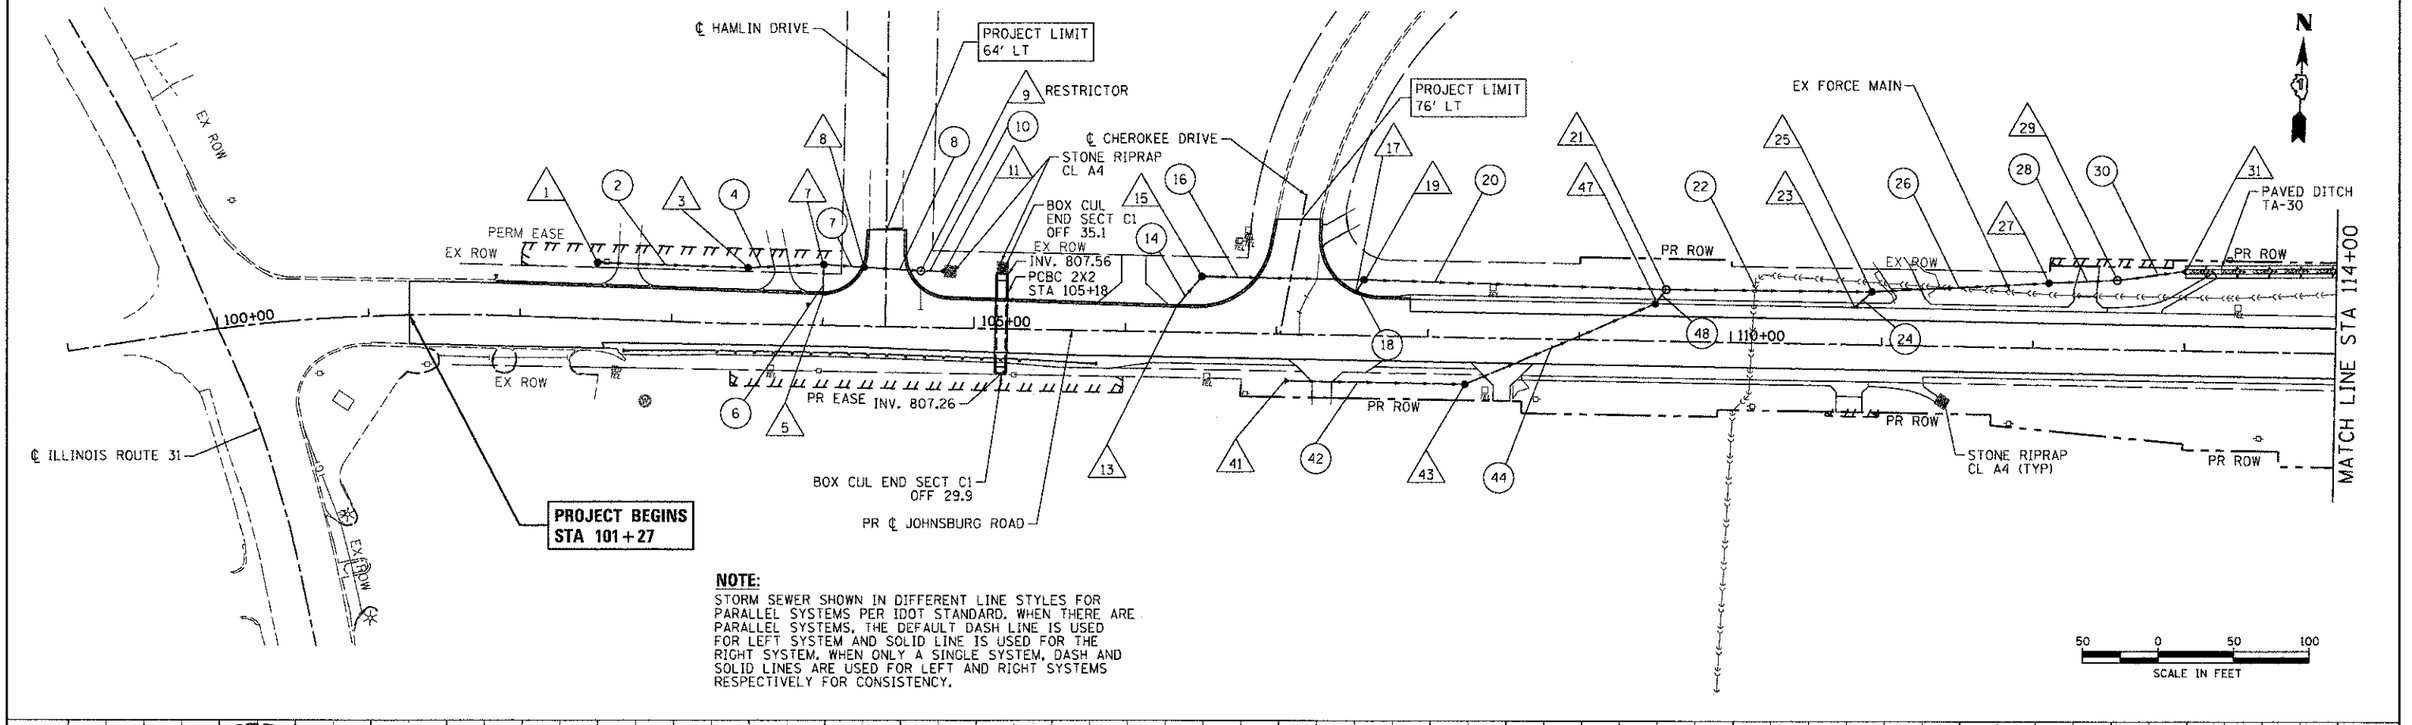

NOTE:
STORM SEWER SHOWN IN DIFFERENT LINE STYLES FOR PARALLEL SYSTEMS PER IDOT STANDARD. WHEN THERE ARE PARALLEL SYSTEMS, THE DEFAULT DASH LINE IS USED FOR LEFT SYSTEM AND SOLID LINE IS USED FOR THE RIGHT SYSTEM. WHEN ONLY A SINGLE SYSTEM, DASH AND SOLID LINES ARE USED FOR LEFT AND RIGHT SYSTEMS RESPECTIVELY FOR CONSISTENCY.

PLAN: SURVEYED ___ BY ___ DATE; ALIGNMENT CHECKED ___; GRADES CHECKED ___; R.O.W. CHECKED ___; STRUCTURE NOTATIONS CHKD ___; NOTE BOOK ___; NO. ___; CADD FILE NAME ___

PROFILE: SURVEYED ___ BY ___ DATE; ALIGNMENT CHECKED ___; GRADES CHECKED ___; R.O.W. CHECKED ___; STRUCTURE NOTATIONS CHKD ___; NOTE BOOK ___; NO. ___

COMPANY NAME:
PROJECT CONTACT:
CLIENT:
DATE PLOTTED: 12/19/2012 3:30:51 PM
FILE NAME: 080622-dpp-01.dgn
PLOT DRIVER: pdf_bw_no_levelsplt.cfg
PEN TABLE: standard-trans.tbl

HRGreen
HRGreen.com
Illinois Professional Design Firm #184-001322

USER NAME = jattene	DESIGNED - JRM	REVISED -	
FILE NAME = 080622-dpp-01.dgn	DRAWN - JPA	REVISED -	
PLOT SCALE = 1" = 50'	CHECKED - TH	REVISED -	
PLOT DATE = 12/19/2012	DATE - 12/19/12	REVISED -	

MCHENRY COUNTY
DIVISION OF TRANSPORTATION

DRAINAGE AND UTILITY PLAN
JOHNSBURG ROAD

SCALE: 1" = 50' | SHEET NO. 1 OF 7 SHEETS | STA. | TO STA.

F.A.U RTE.	SECTION	COUNTY	TOTAL SHEETS	SHEET NO.
168	05-00314-00-WR	MCHENRY	187	50
		CONTRACT NO. 63515		
FED. ROAD DIST. NO.	ILLINOIS	FED. AID PROJECT		