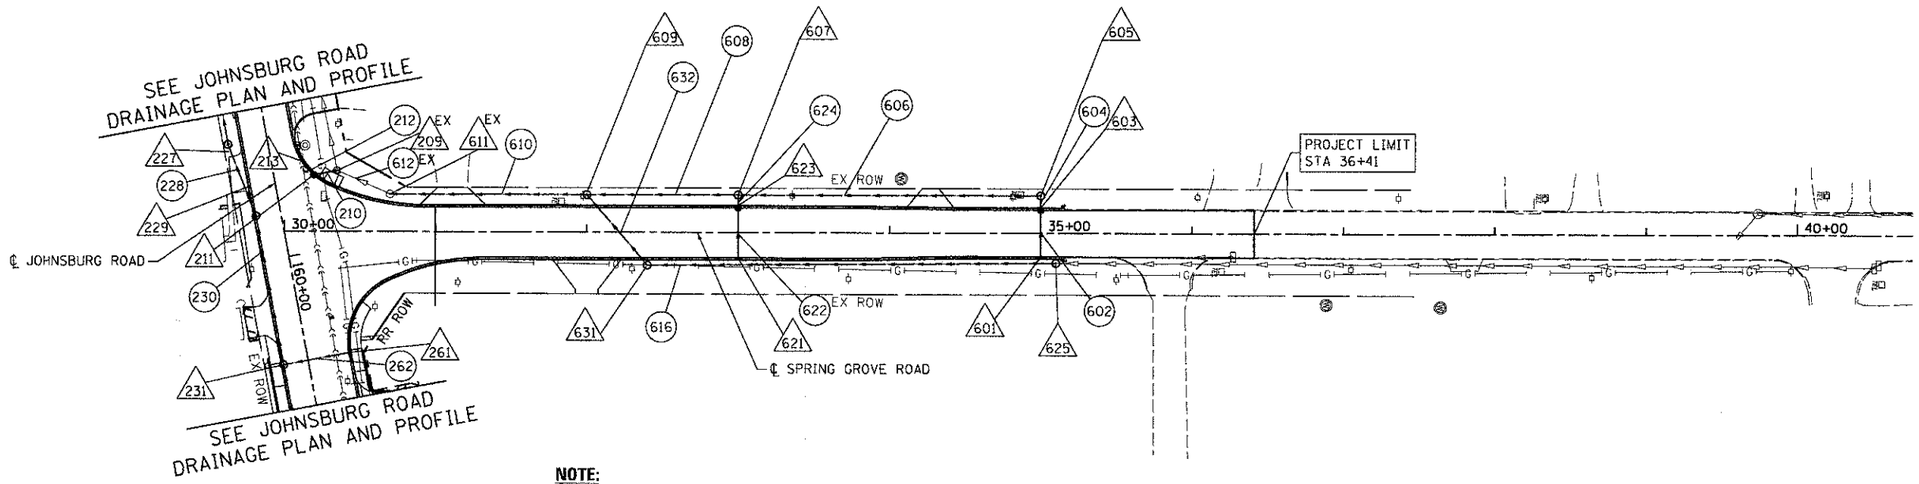

NOTE:

STORM SEWER SHOWN IN DIFFERENT LINE STYLES FOR PARALLEL SYSTEMS PER IDOT STANDARD. WHEN THERE ARE PARALLEL SYSTEMS, THE DEFAULT DASH LINE IS USED FOR LEFT SYSTEM AND SOLID LINE IS USED FOR THE RIGHT SYSTEM. WHEN ONLY A SINGLE SYSTEM, DASH AND SOLID LINES ARE USED FOR LEFT AND RIGHT SYSTEMS RESPECTIVELY FOR CONSISTENCY.

50 0 50 100
SCALE IN FEET

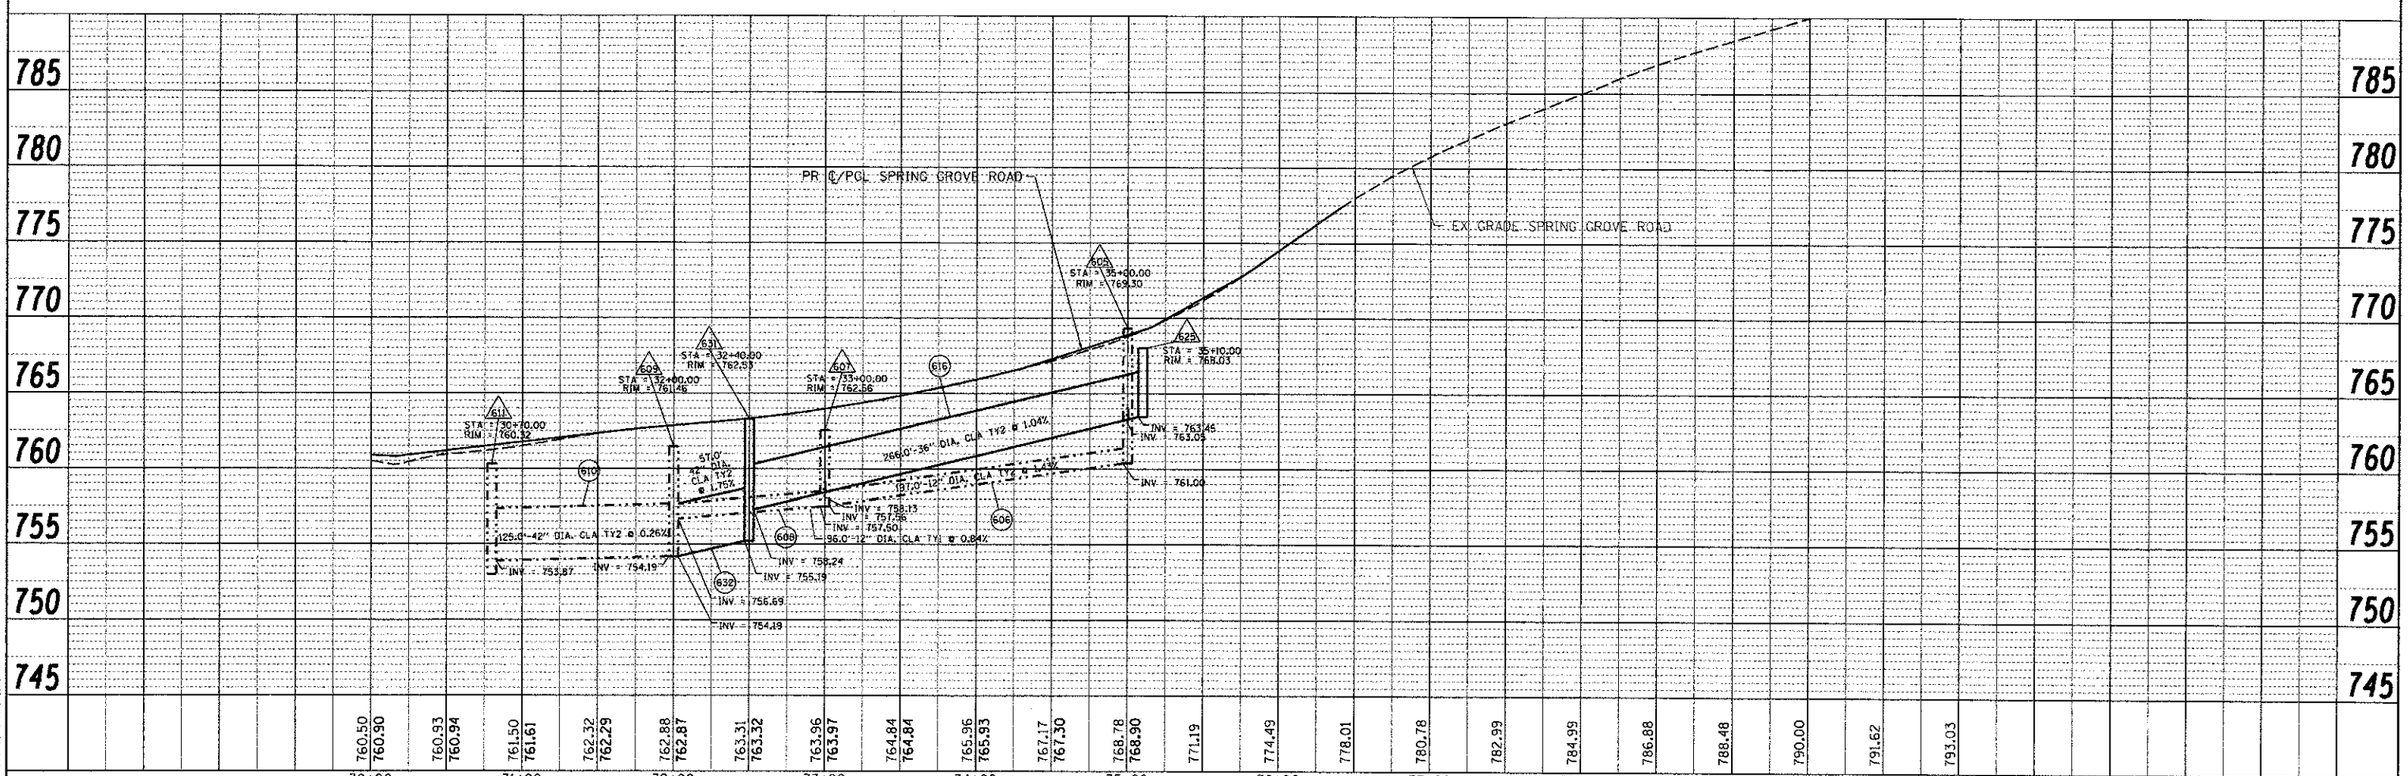

HRGreen.com Illinois Professional Design Firm # 184-001322	USER NAME = jattene	DESIGNED - JRM	REVISED -
	FILE NAME = 080622-dpp-08.dgn	DRAWN - JPA	REVISED -
	PLOT SCALE = 1' = 50'	CHECKED - TH	REVISED -
	PLOT DATE = 12/19/2012	DATE - 12/19/2012	REVISED -

MCHENRY COUNTY
DIVISION OF TRANSPORTATION

DRAINAGE AND UTILITY PLAN
SPRING GROVE ROAD

SCALE: 1" = 50' | SHEET NO. 7 OF 7 SHEETS | STA. | TO STA.

F.A.U RTE.	SECTION	COUNTY	TOTAL SHEETS	SHEET NO.
168	05-00314-00-WR	MCHENRY	187	56
		CONTRACT NO. 63515		
FED. ROAD DIST. NO.	ILLINOIS	FED. AID PROJECT		

PLAN: SURVEYED / PLOTTED / ALIGNMENT CHECKED / R/L OF WAY CHECKED / CADD FILE NAME / NOTE BOOK NO. / BY / DATE

PROFILE: SURVEYED / PLOTTED / GRADES CHECKED / FINAL NOTED / STRUCTURE NOTATIONS CHKD / NOTE BOOK NO. / BY / DATE

COMPANY NAME:
PROJECT CONTACT:
CLIENT:
DATE PLOTTED: 12/19/2012 3:31:45 PM
FILE NAME: 080622-dpp-08.dgn
PLOT DRIVER: pdf.pc.no.levels.hfcfg
PEN TABLE: standard-trans.tbl