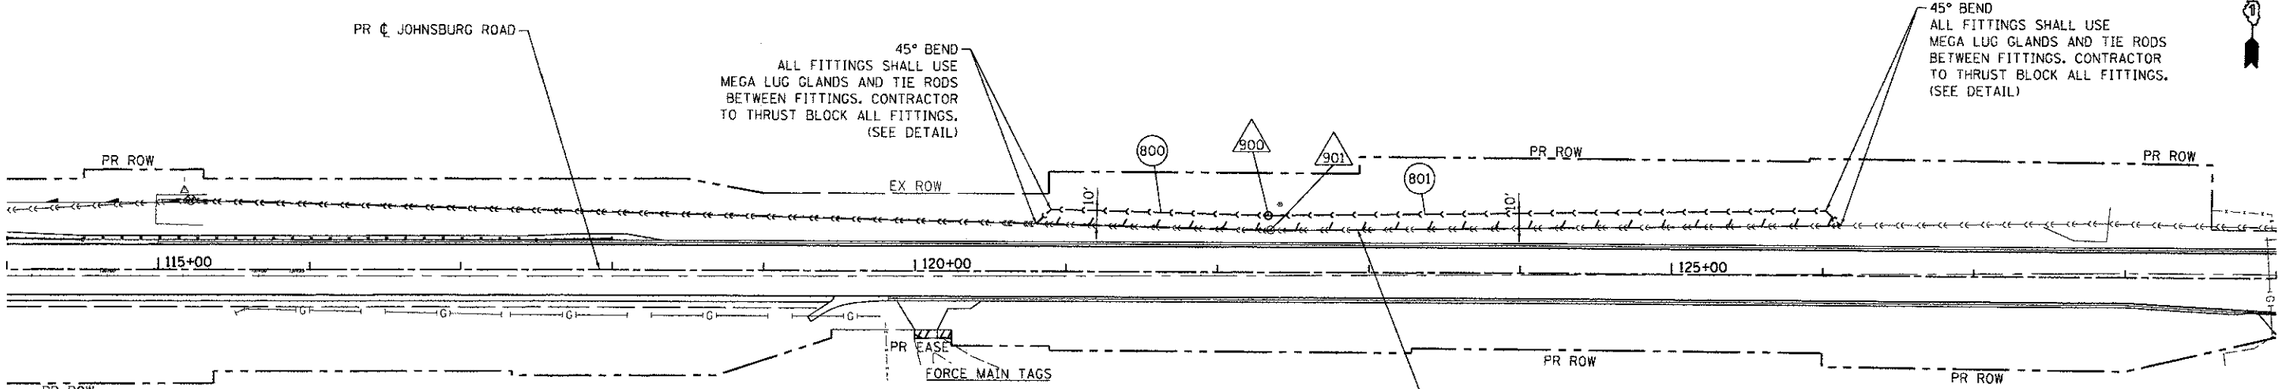

GENERAL NOTES/SEQUENCING

1. CONTRACTOR SHALL INSTALL NEW FORCE MAIN PIPE AND AIR RELEASE VALVE VAULT AND TEST PRIOR TO TIEING INTO EXISTING FORCE MAIN. (SEE SPECIFICATIONS FOR TESTING REQUIREMENTS)

2. CONTRACTOR SHALL COORDINATE WITH VILLAGE PUBLIC WORKS DEPARTMENT FOR TEMPORARY SHUT DOWN OF THE REGIONAL LIFT STATION TO ALLOW FOR CONNECTIONS. CONTRACTOR ALSO TO COORDINATE WITH VILLAGE TO PULL CHECK VALVES IN REGIONAL LIFT STATION TO DRAIN FORCE MAIN TO ALLOW FOR CONNECTION.

GENERAL NOTES/SEQUENCING (CONTD.)

3. CONTRACTOR SHALL MAINTAIN 4' MINIMUM COVER FROM EVENTUAL, FINAL FINISHED GRADE OVER THE TOP OF THE PROPOSED FORCE MAIN. TIE IN LOCATIONS SHALL MAINTAIN 4.0' MINIMUM COVER.

4. EXISTING FORCE MAIN SHALL BE REMOVED AND DISPOSED OF ACCORDING TO ARTICLE 202.03 OF THE STANDARD SPECIFICATIONS.

(800) 159 LF FORCE MAIN, 14"

(900) AIR RELEASE VALVE AND VALVE VAULT TA 5' DIA. TIF CL (PAID FORAS AIR RELEASE VALVE MANHOLE) RIM=808.05

(801) 383 LF FORCE MAIN, 14"

(901) EX. AIR RELEASE VALVE VAULT TO BE REMOVED AND DELIVERED TO THE VILLAGE PUBLIC WORKS FACILITY. (CONTRACTOR SHALL COORDINATE WITH THE VILLAGE FOR DELIVERY)

50 0 50 100
SCALE IN FEET

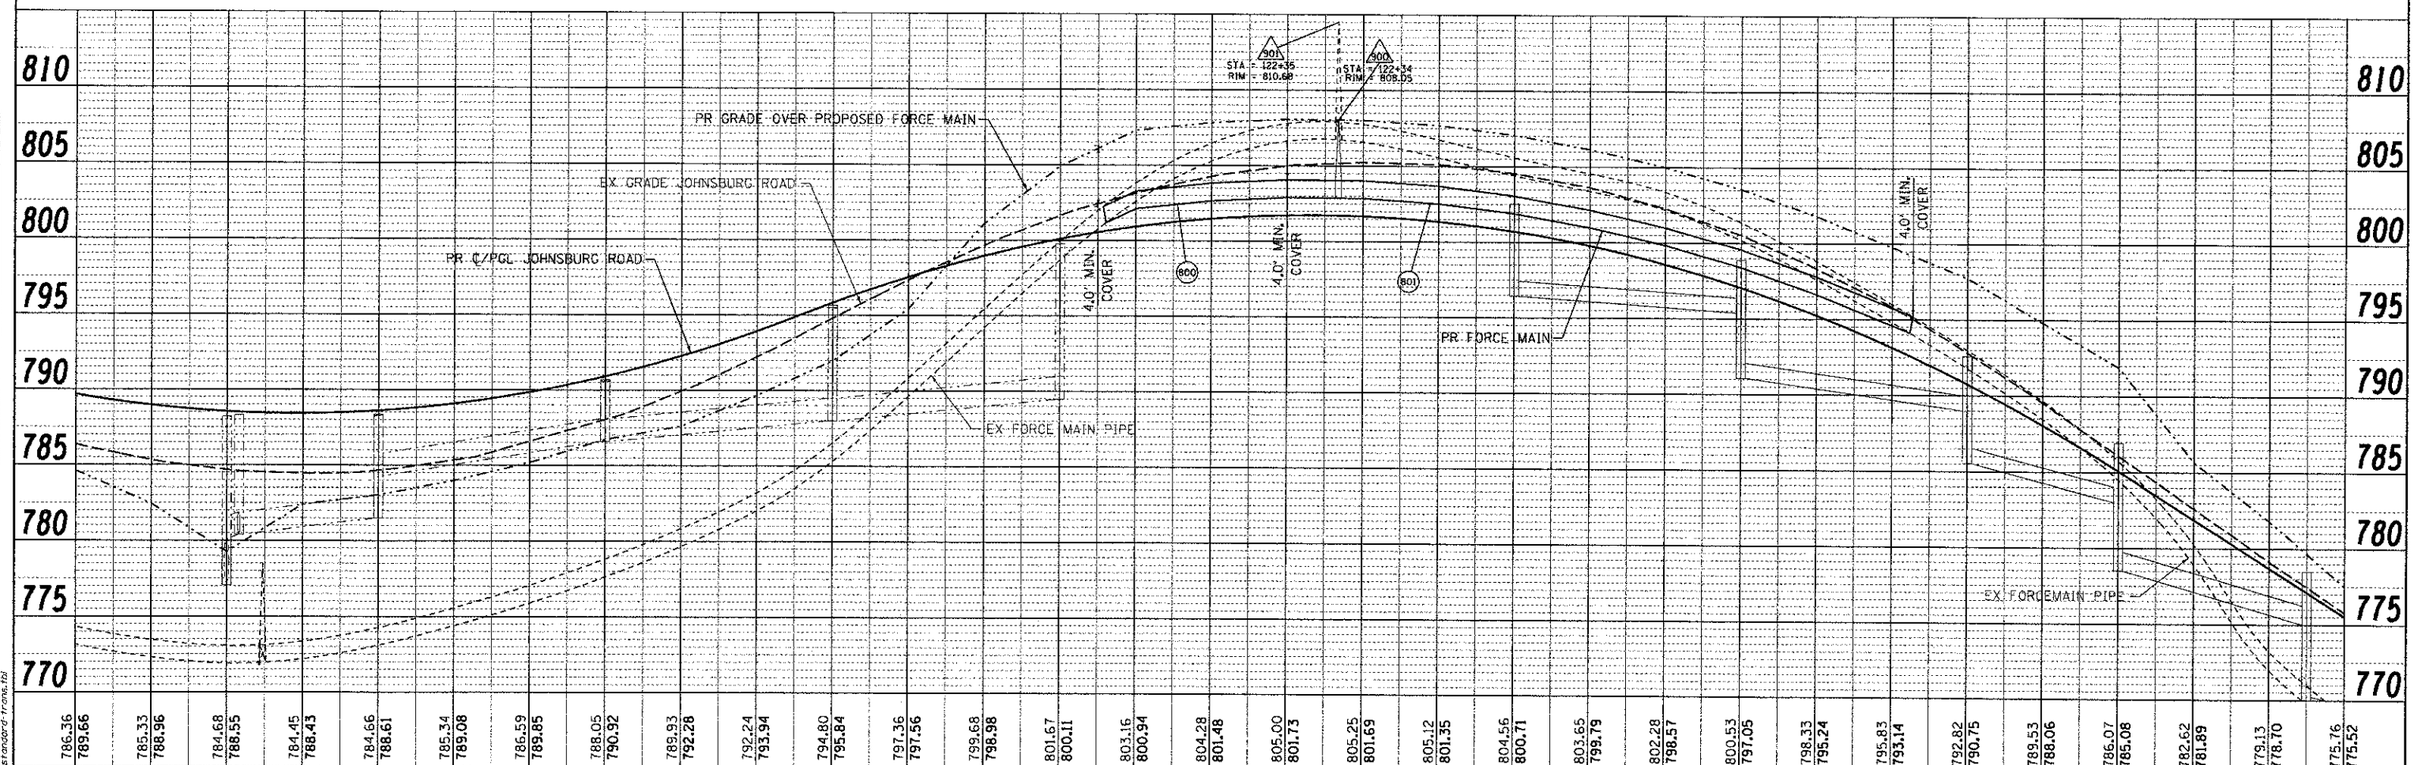

HRGreen.com Illinois Professional Design Firm # 184-001322	USER NAME = jattana	DESIGNED - JPA	REVISED -
	FILE NAME = 080622-spp-02.dgn	DRAWN - JPA	REVISED -
	PLOT SCALE = 1" = 52'	CHECKED - JV	REVISED -
	PLOT DATE = 12/19/2012	DATE - 12/19/12	REVISED -

MCHENRY COUNTY
DIVISION OF TRANSPORTATION

SANITARY SEWER PLAN
JOHNSBURG ROAD

SCALE: 1" = 50' | SHEET NO. 1 OF 3 SHEETS | STA. | TO STA.

F.A.U RTE.	SECTION	COUNTY	TOTAL SHEETS	SHEET NO.
168	05-00314-00-WR	MCHENRY	187	61
		CONTRACT NO. 63515		
FED. ROAD DIST. NO.	ILLINOIS	FED. AID PROJECT		

PLAN: SURVEYED / PLOTTED / ALIGNMENT CHECKED / ROW CHECKED / CADD FILE NAME / NOTE BOOK NO. / BY / DATE

PROFILE: SURVEYED / PLOTTED / GRADES CHECKED / BRIDGE NOTED / STRUCTURE NOTAT'NS CHKD / NOTE BOOK NO. / BY / DATE

COMPANY NAME:
PROJECT CONTACT:
CLIENT:
DATE PLOTTED: 12/19/2012 2:11:45 PM
FILE NAME: 080622-spp-02.dgn
PLOT DRIVER: pdf_bw_no_leveloffset.cfg
PEN TABLE: standard-trans.tbl