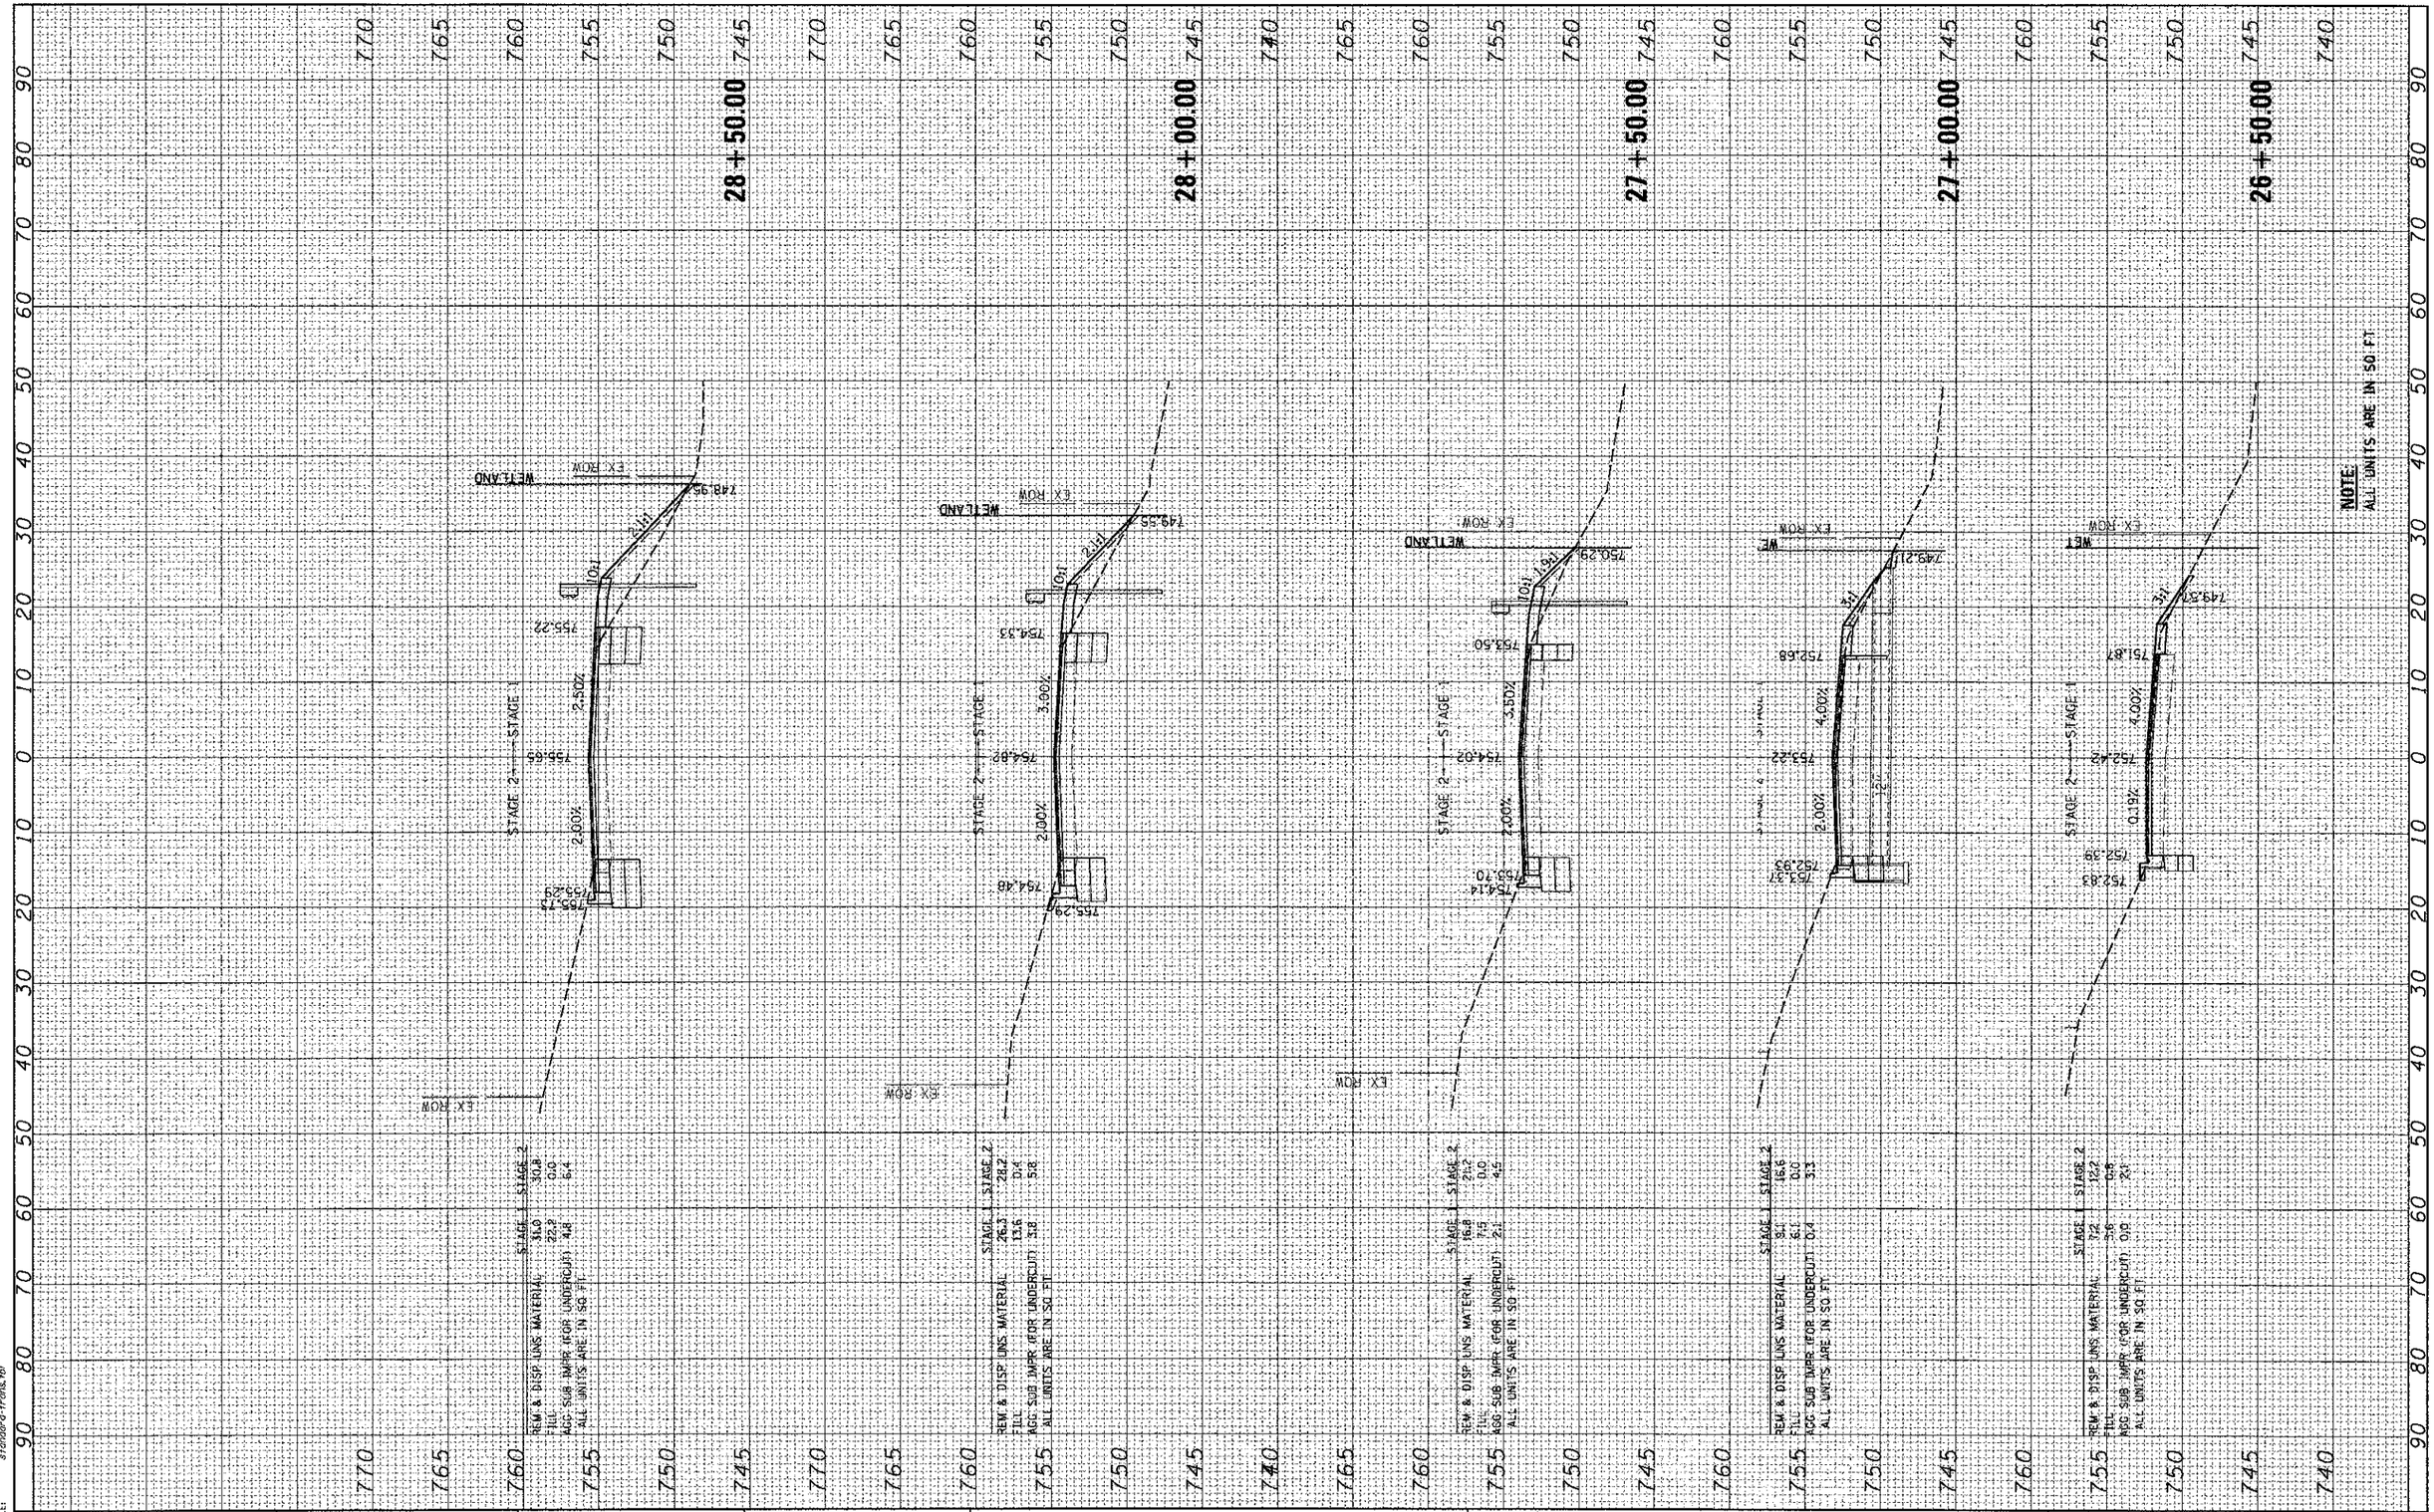

FINAL SURVEY	SURVEYED		BY		DATE				
NOTE BOOK	PLOTTED								
NO.	TEMPLATE								
	AREAS								
	AREAS CHECKED								

ORIGINAL SURVEY	SURVEYED		BY		DATE				
NOTE BOOK	PLOTTED								
NO.	TEMPLATE								
	AREAS								
	AREAS CHECKED								

COMPANY NAME:
PROJECT CONTACT:
CLIENT:
DATE PLOTTED: 12/19/2012 4:14:09 PM
FILE NAME: 080622-XSRiverSheets.dgn
PLOT DRIVER: pdf_bw_no_level.pltcfg
PEN TABLE: standard-trans.tbl

HRGreen.com
Illinois Professional Design Firm
184-001322

USER NAME = jattana	DESIGNED - JRM	REVISED -	
	DRAWN - SMP	REVISED -	
PLOT SCALE = 1"=10'	CHECKED - TH	REVISED -	
PLOT DATE = 12/19/2012	DATE - 12/19/12	REVISED -	

MCHENRY COUNTY
DIVISION OF TRANSPORTATION

CROSS SECTIONS
RIVERSIDE DRIVE

SCALE: 1"=10' | SHEET NO. 1 OF 2 SHEETS | STA. | TO STA.

F.A. RTE.	SECTION	COUNTY	TOTAL SHEETS	SHEET NO.
168	05-00314-00-WR	MCHENRY	187	183
		CONTRACT NO. 63515		
		ILLINOIS FED. AID PROJECT		

05-00314-00-WR
080622-XSRiverSheetA.dgn