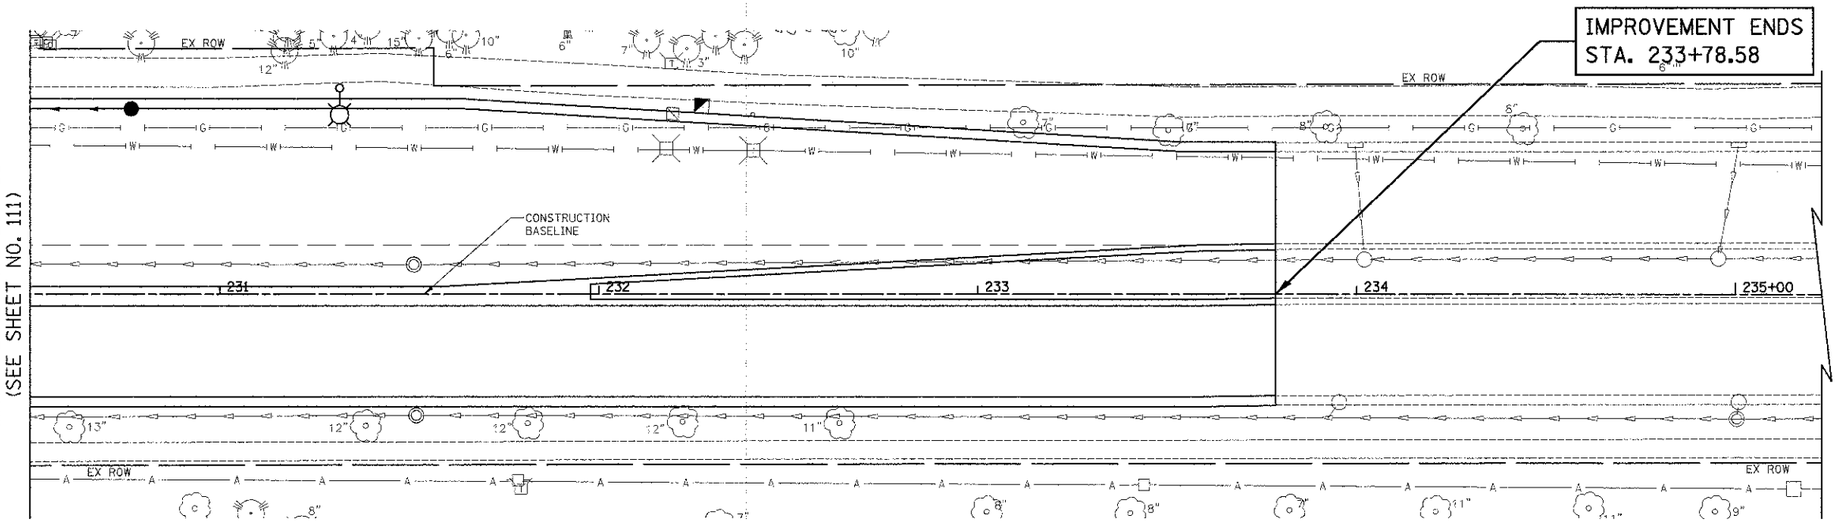

20 0 20

SCALE IN FEET

BARRINGTON ROAD

PLAN — SURVEYED / REVISED / ALIGNMENT CHECKED / PT'S OF INT'N CHECKED / NOTE BOOK / NO. / DATE / BY

PROFILE — SURVEYED / REVISED / CHARLES CHECKED / R.M. NOTED / STRUCTURE NOTATIONS DRAWN / NOTE BOOK / NO.

FILE NAME = ...\2329\road\sheet\2329_LS_26.dgn	USER NAME = djk	DESIGNED - TW	REVISED -
		DRAWN - TW	REVISED -
	PLOT SCALE = 20.0000 ' / in.	CHECKED - DJK	REVISED -
	PLOT DATE = 8/16/2012	DATE - 8-20-12	REVISED -

STATE OF ILLINOIS
DEPARTMENT OF TRANSPORTATION

BARRINGTON ROAD
PLANTING PLAN

SCALE: 1" = 20' | SHEET NO. 8 OF 15 SHEETS | STA. 230+50 TO STA. 233+78.58

F.A.U. RTE.	SECTION	COUNTY	TOTAL SHEETS	SHEET NO.
1322	01-00074-00-CH	COOK	245	112
		CONTRACT NO. 63629		
FED. ROAD DIST. NO. 1	ILLINOIS	FED. AID PROJECT M-CVM-8003(051)		