PLAN	BY	DATE
SURVEYED		
PLOTTED		
ALIGNMENT CHECKED		
R.O.W. CHECKED		
FIELD BOOK		
NOTE BOOK NO.		

PROFILE	BY	DATE
SURVEYED		
PLOTTED		
GRADES CHECKED		
BALL NOTED		
STRUCTURE NOTATIONS CHKD		
NOTE BOOK NO.		

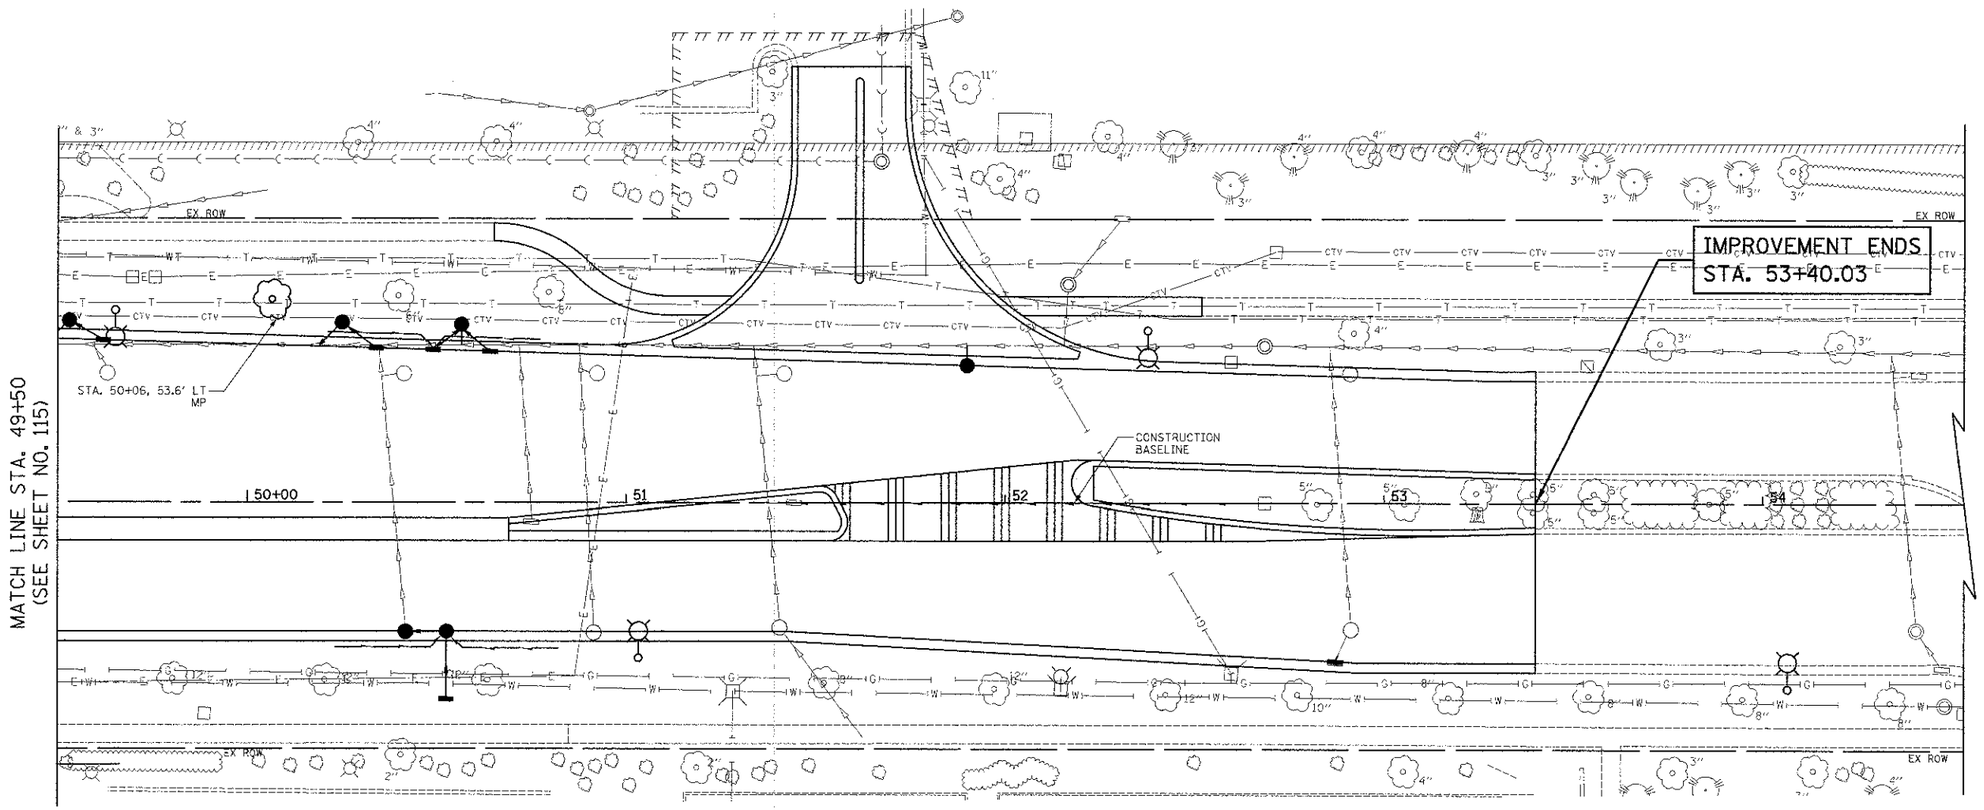

20 0 20

SCALE IN FEET

SCHAUMBURG ROAD

FILE NAME = ...\2329\cad\sheet\2329_LS_10.dgn	USER NAME = d_k	DESIGNED - TW	REVISED -
		DRAWN - TW	REVISED -
	PLOT SCALE = 20.0000 ' / in.	CHECKED - DJK	REVISED -
	PLOT DATE = 8/17/2012	DATE - 8-20-12	REVISED -

STATE OF ILLINOIS
DEPARTMENT OF TRANSPORTATION

SCHAUMBURG ROAD
PLANTING PLAN

SCALE: 1" = 20' | SHEET NO. 12 OF 15 SHEETS | STA. 49+50 TO STA. 52+99.92

F.A.U. RTE.	SECTION	COUNTY	TOTAL SHEETS	SHEET NO.
1322	01-00074-00-CH	COOK	245	116

CONTRACT NO. 63629

FED. ROAD DIST. NO. 1 | ILLINOIS | FED. AID PROJECT M-CMM-8003(051)