PLAIN	SURVEYED	BY	DATE
	PLOTTED		
	CALCULATED		
	NOTE BOOK	PLANS CHECKED	
	NO.	R.O.W. CHECKED	
		CADD FILE NAME	

PROFILE	SURVEYED	BY	DATE
	PLOTTED		
	CALCULATED		
	NOTE BOOK	PLANS CHECKED	
	NO.	R.O.W. NOTED	
		STRUCTURE NOTATIONS SHOWN	

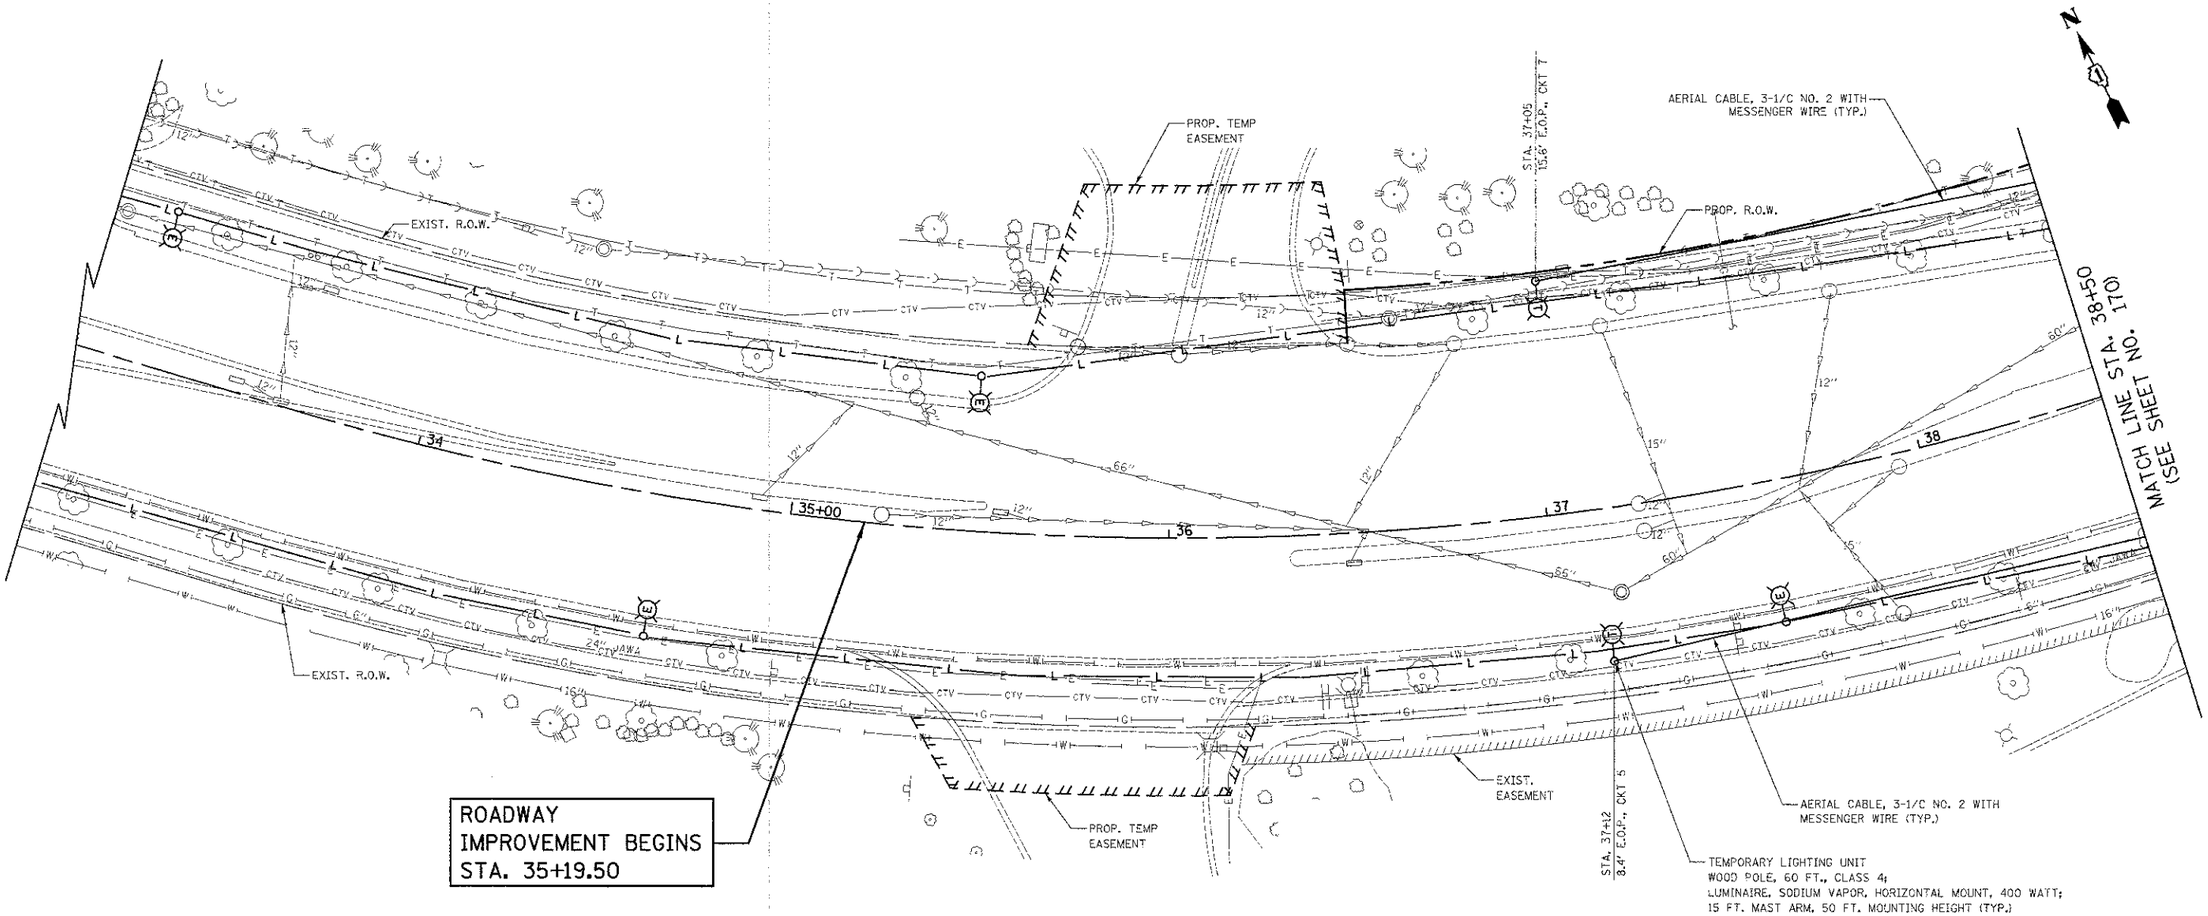

NOTES:

1. TEMPORARY LIGHTING SHALL BE INSTALLED AND OPERATIONAL BEFORE DISCONNECTING AND REMOVING EXISTING LIGHTING UNITS.

2. TEMPORARY LIGHTING SHALL REMAIN OPERATIONAL UNTIL THE PROPOSED LIGHTING SYSTEM IS INSTALLED AND IS OPERATIONAL.

HORIZ.: 20 0 20
VERT.: 5 0 5
SCALE IN FEET

SCHAUMBURG ROAD

FILE NAME = ...\snwa6\2329_TEMP_LIGHT_07.dgn	USER NAME = djk	DESIGNED - SJC	REVISED -	STATE OF ILLINOIS DEPARTMENT OF TRANSPORTATION	SCHAUMBURG ROAD TEMPORARY LIGHTING PLANS	F.A.U. RTE.	SECTION	COUNTY	TOTAL SHEETS	SHEET NO.
		DRAWN - SJC	REVISED -			1322	01-00074-00-CH	COOK	245	169
	PLOT SCALE = 20.0000 ' / in.	CHECKED - DNM	REVISED -					CONTRACT NO. 63629		
	PLOT DATE = 8/16/2012	DATE - 8-20-12	REVISED -		SCALE: 1" = 20' | SHEET NO. 7 OF 11 SHEETS | STA. 35+19.50 TO STA. 38+50	FED. ROAD DIST. NO. 1 | ILLINOIS | FED. AID PROJECT M-CMM-8003(051)				