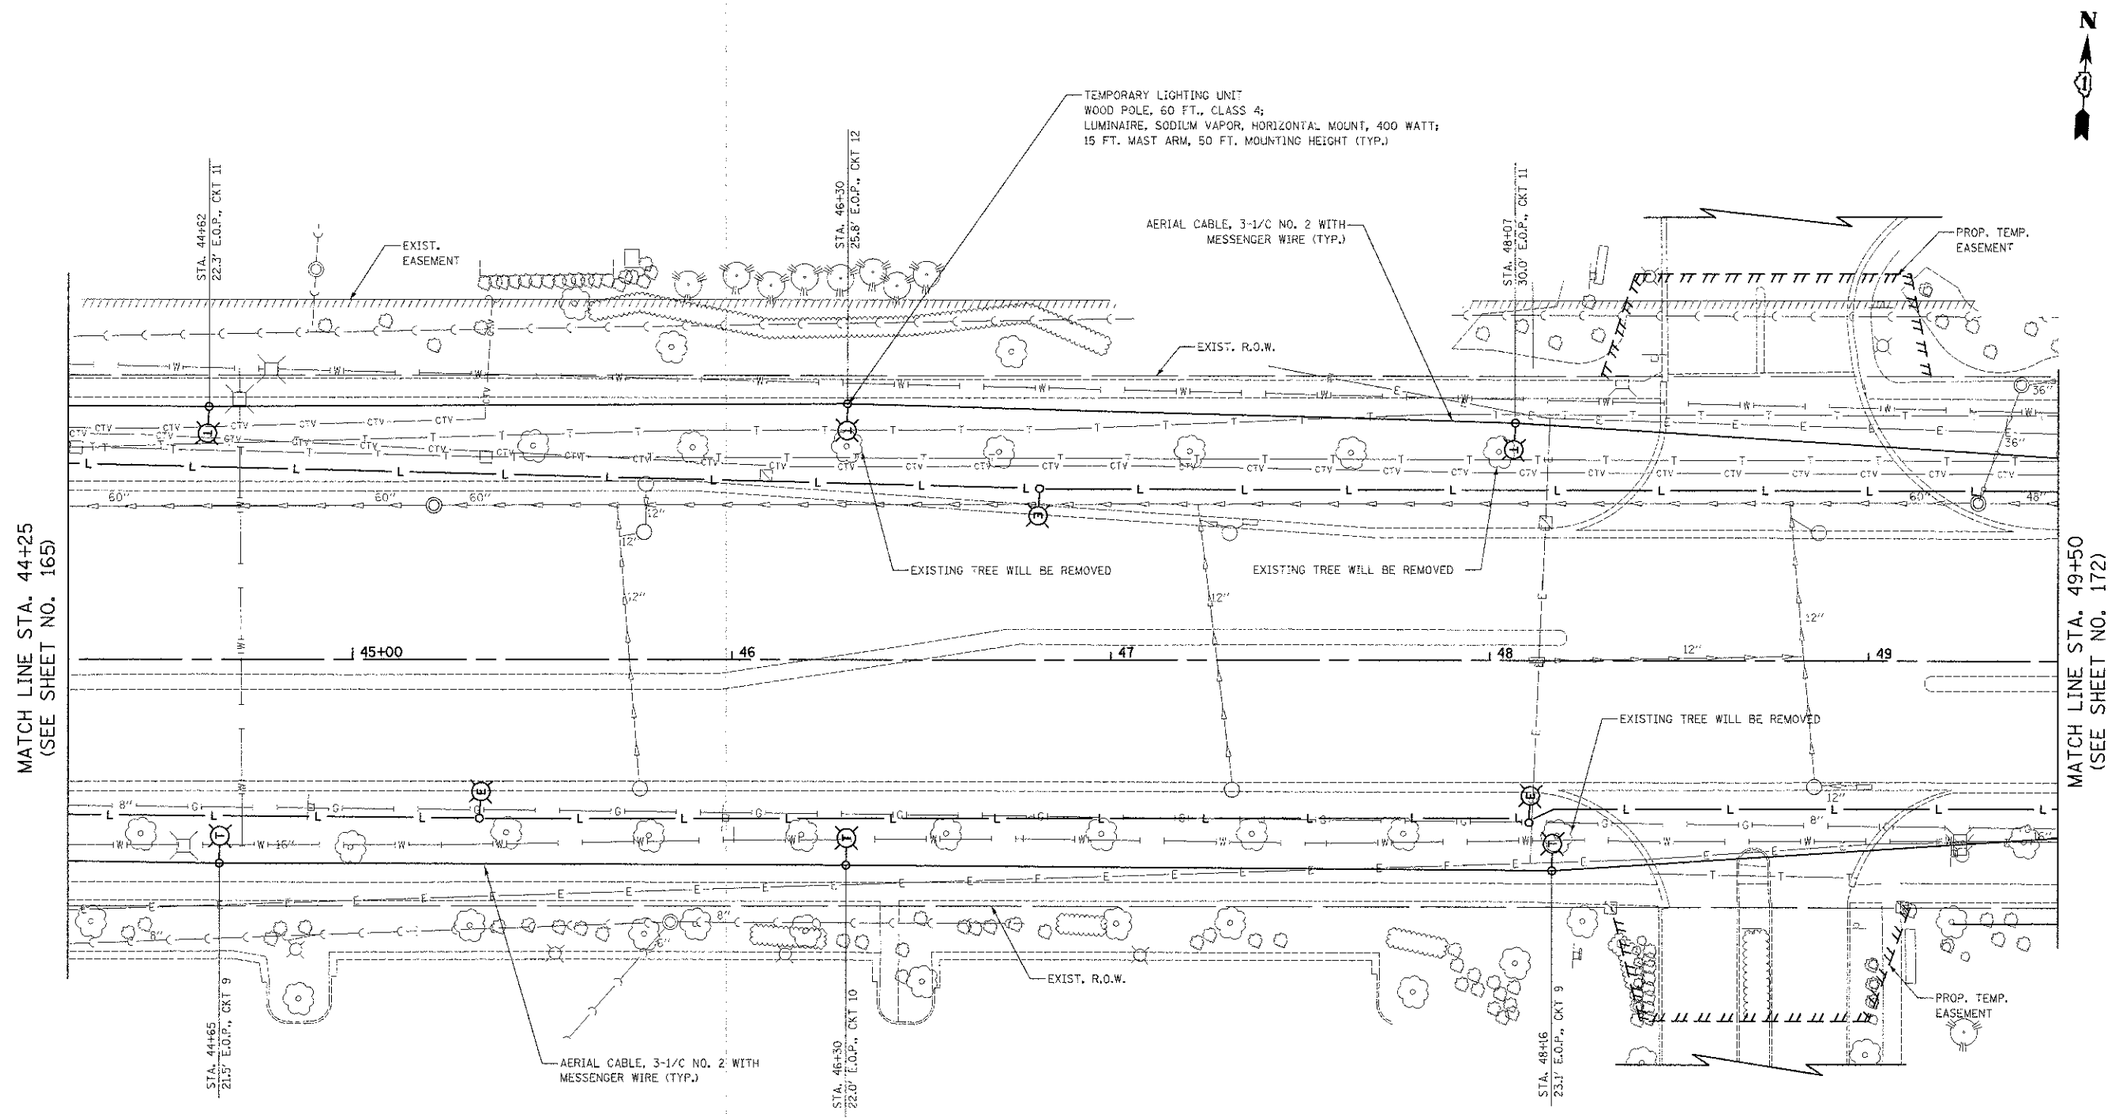

NOTES:

1. TEMPORARY LIGHTING SHALL BE INSTALLED AND OPERATIONAL BEFORE DISCONNECTING AND REMOVING EXISTING LIGHTING UNITS.
2. TEMPORARY LIGHTING SHALL REMAIN OPERATIONAL UNTIL THE PROPOSED LIGHTING SYSTEM IS INSTALLED AND IS OPERATIONAL.
3. SEE THE PLAN AND PROFILE SHEETS FOR TREE REMOVAL.

HORIZ.: 20 0 20
VERT.: 5 0 5
SCALE IN FEET

SCHAUMBURG ROAD

FILE NAME = ...\sheet\2329_TEMP_LIGHT_09.dgn	USER NAME = djk	DESIGNED - SJC	REVISED -	STATE OF ILLINOIS DEPARTMENT OF TRANSPORTATION	SCHAUMBURG ROAD TEMPORARY LIGHTING PLANS	F.A.U. RTE.	SECTION	COUNTY	TOTAL SHEETS / SHEET NO.
		DRAWN - SJC	REVISED -			1322	01-00074-00-CH	COOK	245 / 171
	PLOT SCALE = 20.0000 ' / in.	CHECKED - DNM	REVISED -					CONTRACT NO. 63629	
	PLOT DATE = 8/16/2012	DATE - 8-20-12	REVISED -		SCALE: 1" = 20' | SHEET NO. 9 OF 11 SHEETS | STA. 44+25 TO STA. 49+50	FED. ROAD DIST. NO. 1	ILLINOIS	FED. AID PROJECT M-CMM-8003(051)	

PLAN
SURVEYED / PLOTTED / ALIGNMENT / R.O.W. CHECKED / R.O.W. CHECKED / CADD FILE NAME
NOTE BOOK NO.
BY DATE

PROFILE
SURVEYED / PLOTTED / GRADES CHECKED / R.M. NOTED / STRUCTURE NOTATIONS CHKD
NOTE BOOK NO.
BY DATE