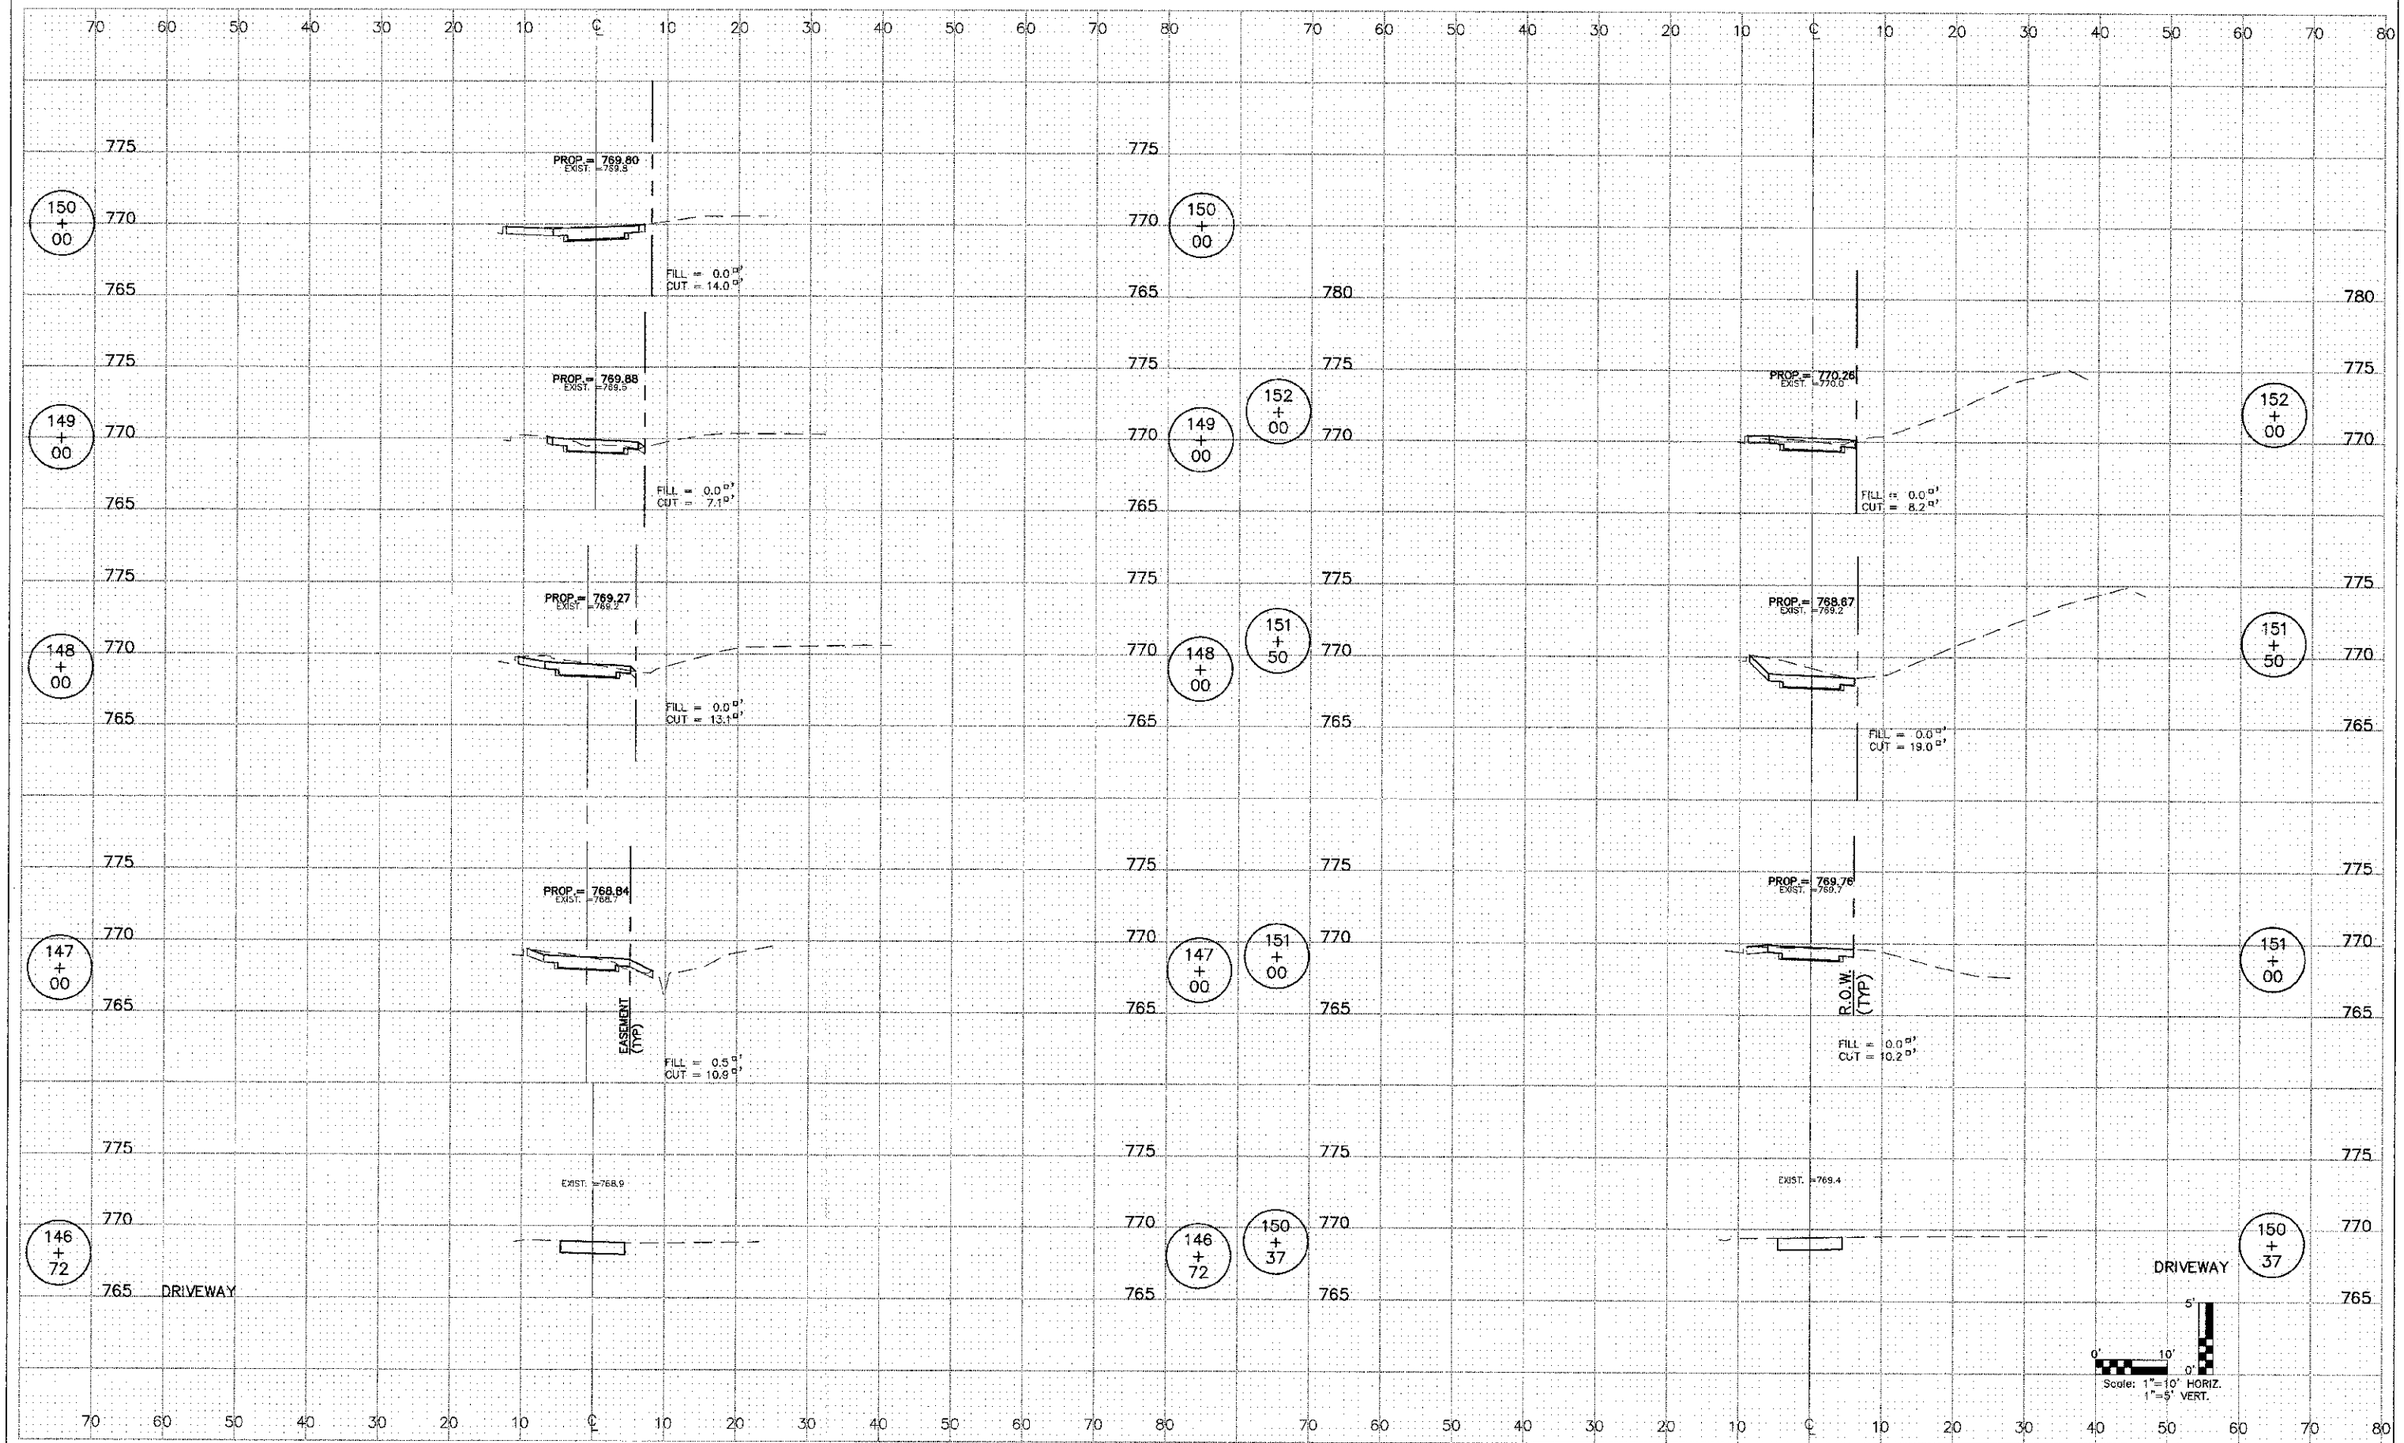

PLAN — SURVEYED / PLOTTED / CHECKED / R.O.W. NOTED / STRUCTURE KEYING GRID — NOTE BOOK — NO. — CADD FILE NAME — BY — DATE

PROFILE — SURVEYED / PLOTTED / CHECKED / R.O.W. NOTED / STRUCTURE KEYING GRID — NOTE BOOK — NO. — BY — DATE

ENGINEERING RESOURCE ASSOC., INC.
CONSULTING ENGINEERS, SURVEYORS & DESIGNERS
3010 N. WINFIELD, SUITE 150
WARRENVILLE, ILLINOIS 60555
PH.(630) 393-3060 FAX (630) 393-2152

FILE NAME = I:\West Chicago\100810.00 Bike Trail Connector\CADD\Final Design\rc008005.dwg	USER NAME = rmoslowski	DESIGNED — BD	REVISED —
		DRAWN — RT	REVISED —
	PLOT SCALE =	CHECKED — JTM	REVISED —
	PLOT DATE = 12/17/2012	DATE — APRIL, 2012	REVISED —

STATE OF ILLINOIS
DEPARTMENT OF TRANSPORTATION

CHARLESTOWNE DRIVE

SCALE: 1"=10'H; 1"=5'V | SHEET NO. 8 OF 12 SHEETS | STA. 146+72 TO STA. 152+00

F.A. RTE.	SECTION	COUNTY	TOTAL SHEETS	SHEET NO.
	00-00064-00-BT	DuPAGE	31	27
		CONTRACT NO. 63730		
FED. ROAD DIST. NO. 1	ILLINOIS	FED. AID PROJECT		