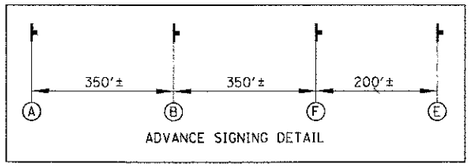

ADVANCE SIGNING DETAIL

TEMPORARY PIPE SCHEDULE								
PIPE NO.	PIPE SIZE (IN.)	FROM STA	OFFSET	INV.	TO STA	OFFSET	INV.	LENGTH (FT)
TP 501	12	202+68	43.0 LT	723.2	202+93	43.0 LT	723.0	25
TP 502	15	203+48	24.0 LT	723.6	203+48	38.0 LT	723.4	14
TP 503	4	208+29	23.5 LT	726.6	208+28	33.5 LT	726.5	10

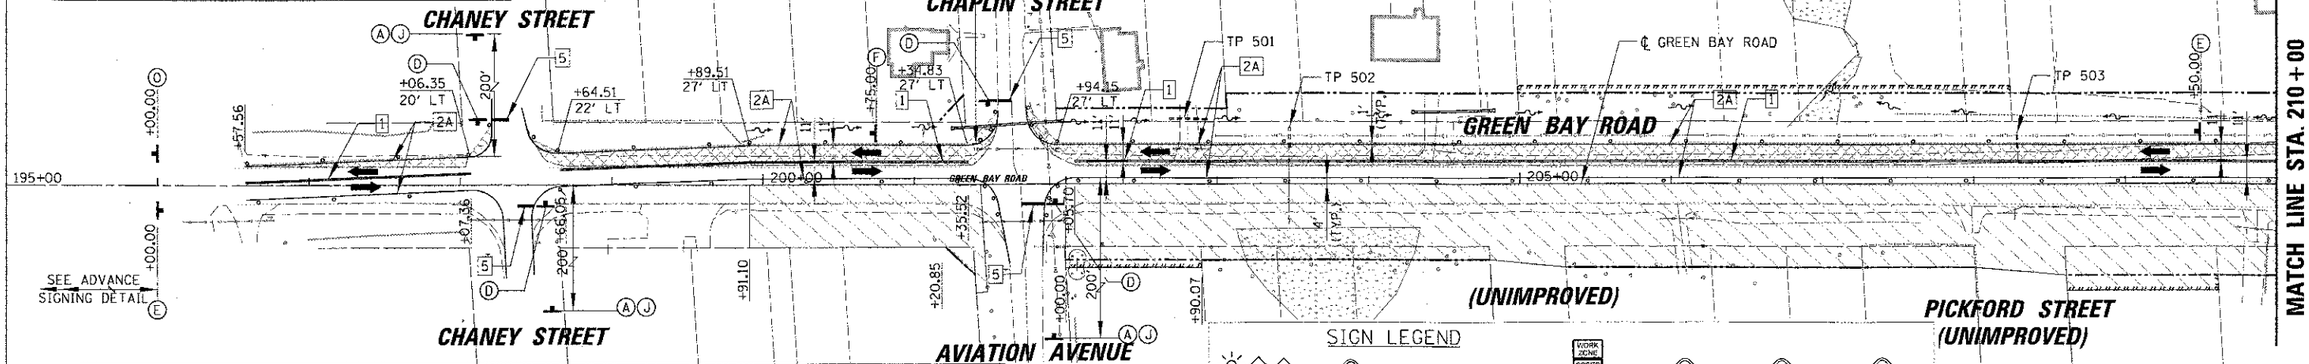

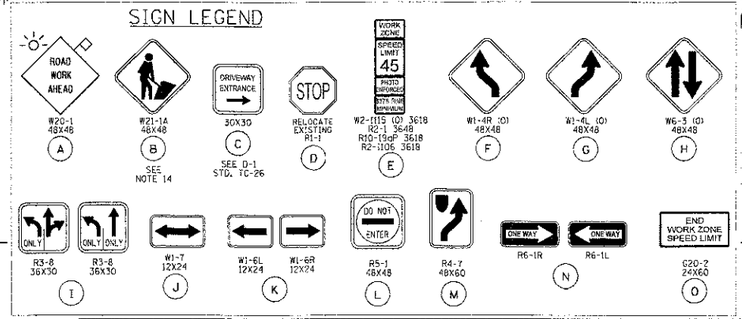

LEGEND

- 1 TEMPORARY PAVEMENT MARKING - LINE 4" (DOUBLE YELLOW)
- 2 TEMPORARY PAVEMENT MARKING - LINE 5" (WHITE)
- 2A TEMPORARY PAVEMENT MARKING - LINE 4" (WHITE)
- 3 TEMPORARY PAVEMENT MARKING - LINE 6" (WHITE)
- 4 TEMPORARY PAVEMENT MARKING - LINE 12" (YELLOW @ 45° 20' C-C)
- 5 TEMPORARY PAVEMENT MARKING - LINE 24" (WHITE)
- 6 TEMPORARY PAVEMENT MARKING - LETTERS AND SYMBOLS
- WORK ZONE
- TEMPORARY PAVEMENT
- TEMPORARY DITCH (CONSTRUCTED IN PRE-STAGE)
- TEMPORARY PIPES AND STRUCTURES (CONSTRUCTED IN PRE-STAGE)
- PROPOSED CULVERTS AND END SECTIONS (CONSTRUCTED IN PRE-STAGE - SEE DRAINAGE PLANS)
- PROPOSED DRAINAGE STRUCTURES AND SEWERS (CONSTRUCTED IN PRE-STAGE - SEE DRAINAGE PLANS)
- TYPE II BARRICADE OR DRUM W/BI-DIRECTIONAL LIGHT OR VERTICAL PANEL W/BI-DIRECTIONAL LIGHT OR TYPE II DIRECTIONAL BARRICADE WITH BI-DIRECTIONAL LIGHT (SEE MOT NOTE SHEET)
- TYPE III BARRICADE W/ LIGHTS
- WORK ZONE SIGN
- TRAFFIC FLOW
- TEMPORARY CONCRETE BARRIER WALL WITH BI-DIRECTIONAL PRISMATIC BARRIER REFLECTORS
- IMPACT ATTENUATOR, TEMPORARY (NON-REDIRECTIVE), TEST LEVEL 3
- ARROW BOARD

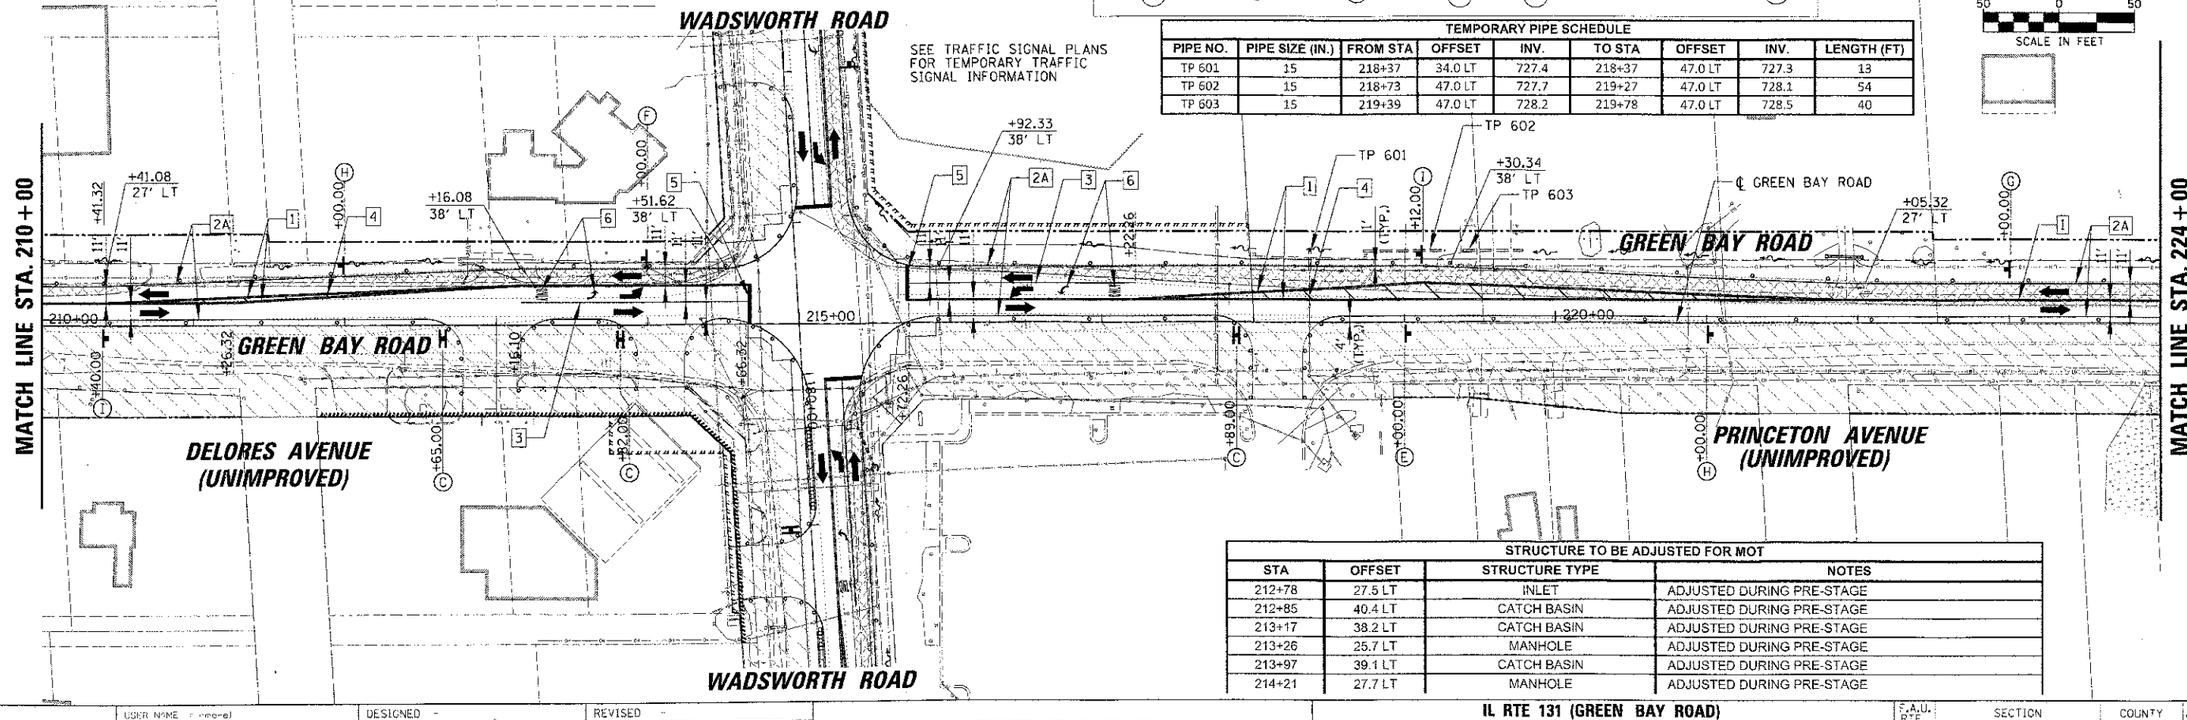

TEMPORARY PIPE SCHEDULE								
PIPE NO.	PIPE SIZE (IN.)	FROM STA	OFFSET	INV.	TO STA	OFFSET	INV.	LENGTH (FT)
TP 601	15	218+37	34.0 LT	727.4	218+37	47.0 LT	727.3	13
TP 602	15	218+73	47.0 LT	727.7	219+27	47.0 LT	728.1	54
TP 603	15	219+39	47.0 LT	728.2	219+78	47.0 LT	728.5	40

STRUCTURE TO BE ADJUSTED FOR MOT			
STA	OFFSET	STRUCTURE TYPE	NOTES
212+78	27.5 LT	INLET	ADJUSTED DURING PRE-STAGE
212+85	40.4 LT	CATCH BASIN	ADJUSTED DURING PRE-STAGE
213+17	38.2 LT	CATCH BASIN	ADJUSTED DURING PRE-STAGE
213+26	25.7 LT	MANHOLE	ADJUSTED DURING PRE-STAGE
213+97	39.1 LT	CATCH BASIN	ADJUSTED DURING PRE-STAGE
214+21	27.7 LT	MANHOLE	ADJUSTED DURING PRE-STAGE

FILE NAME = N:\LCDOT\94229\Civil\MOT_STAGE1_RTE131_2.dgn	USER NAME = rmeisel	DESIGNED -	REVISED -
		DRAWN -	REVISED -
	PLOT SCALE = 50'	CHECKED -	REVISED -
	PLOT DATE = 11/13/2012	DATE -	REVISED -

STATE OF ILLINOIS
DEPARTMENT OF TRANSPORTATION

IL RTE 131 (GREEN BAY ROAD)
MAINTENANCE OF TRAFFIC – STAGE 1
STA. 195+00 TO STA. 224+00

SCALE: | SHEET NO. OF SHEETS | STA. TO STA.

F.A.U. RTE.	SECTION	COUNTY	TOTAL SHEETS	SHEET NO.
1209	03-00033-12-CH	LAKE	189	51
		CONTRACT NO. 63766		
FED. ROAD DIST. NO. 1	ILLINOIS	FED. AID PROJECT		