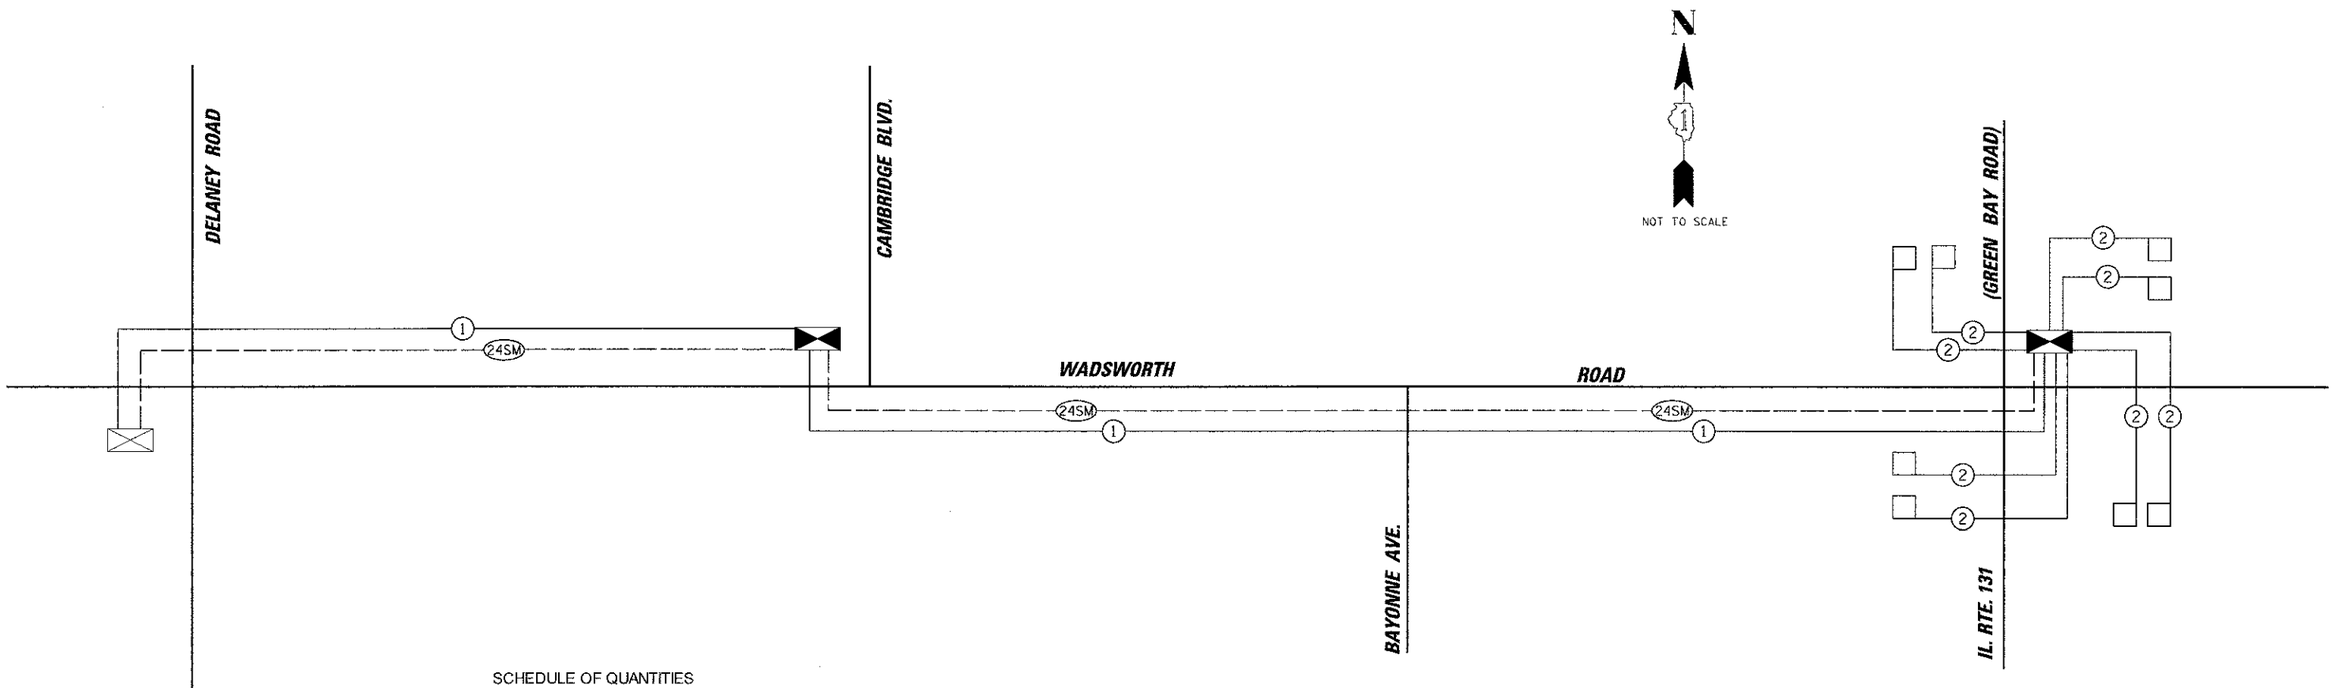

SCHEDULE OF QUANTITIES

ITEM	UNIT	TOTAL
UNDERGROUND CONDUIT, GALVANIZED STEEL, 2" DIA.	FOOT	6655
HANDHOLE	EACH	11
MAINTENANCE OF EXISTING TRAFFIC SIGNAL INSTALLATION	EACH	1
DRILL EXISTING HANDHOLE	EACH	1
FIBER OPTIC CABLE IN CONDUIT, 24 SINGLE MODE	FOOT	8029
ELECTRIC CABLE IN CONDUIT, TRACER, NO. 14 1C	FOOT	7990
RE-OPTIMIZE TRAFFIC SIGNAL SYSTEM LEVEL II	EACH	3
RAILROAD PROTECTIVE LIABILITY INSURANCE	LSUM	1

NOTE:
THE TRAFFIC SIGNAL CONTROLLER EQUIPMENT FOR THIS PROJECT SHALL BE "ECONOLITE" TO MATCH THE EXISTING ADJACENT SYSTEM.

NOTE: THE GENERAL CONTRACTOR IS REQUIRED TO HIRE AN ENVIRONMENTAL FIRM WITH AT LEAST FIVE (5) DOCUMENTED LEAKING UNDERGROUND STORAGE TANK CLEANUPS OR THAT IS PRE-QUALIFIED IN HAZARDOUS WASTE BY THE ILLINOIS DEPARTMENT OF TRANSPORTATION TO REMEDIATE THE SOIL CONTAMINATION AND MONITOR FOR WORKER PROTECTION.

CONSTRUCTION NOTE:

(1) THE TRAFFIC SIGNAL CONTROLLER SHALL BE NTCIP COMPATIBLE.

CHRISTOPHER B. BURKE ENGINEERING LTD.
9575 West Higgins Road, Suite 600
Rosemont, Illinois 60018
(847) 823-0500

PLAN — SURVEYED / PLOTTED / ALIGNMENT CHECKED / R.O.W. CHECKED / CADD FILE NAME / NOTE BOOK / NO. / BY / DATE

PROFILE — SURVEYED / PLOTTED / GRADES CHECKED / B.M. NOTED / STRUCTURE NOTATION CHKD / NOTE BOOK / NO. / BY / DATE

FILE NAME = N:\LCDOT\04229\Traffic\018_SCH_04229.dgn	USER NAME = nmcnul	DESIGNED -	REVISED -	STATE OF ILLINOIS DEPARTMENT OF TRANSPORTATION	INTERCONNECT SCHEMATIC PLAN WADSWORTH ROAD DELANEY ROAD TO IL. RTE. 131 (GREEN BAY ROAD) LAKE COUNTY, ILLINOIS	F.A.U. RTE.	SECTION	COUNTY	TOTAL SHEETS	SHEET NO.
		DRAWN -	REVISED -			1209	03-00033-12-CH	LAKE	189	122
	PLOT SCALE = 50'	CHECKED -	REVISED -					CONTRACT NO. 63766		
	PLOT DATE = 1/22/2013	DATE -	REVISED -		SCALE: N.T.S. SHEET NO. OF SHEETS STA. TO STA.	FED. ROAD DIST. NO. 1	ILLINOIS	FED. AID PROJECT		