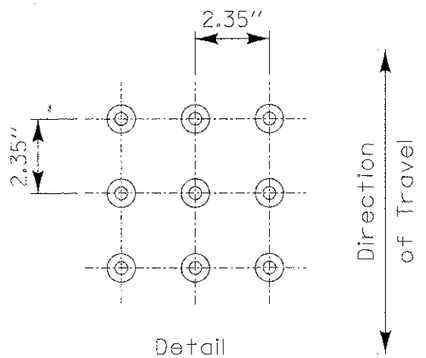

Detail
Detectable Warnings
Square Pattern
(Scale 1" = 6")

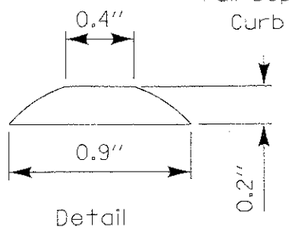

Detail
Truncated Dome
(Scale 1" = 1')

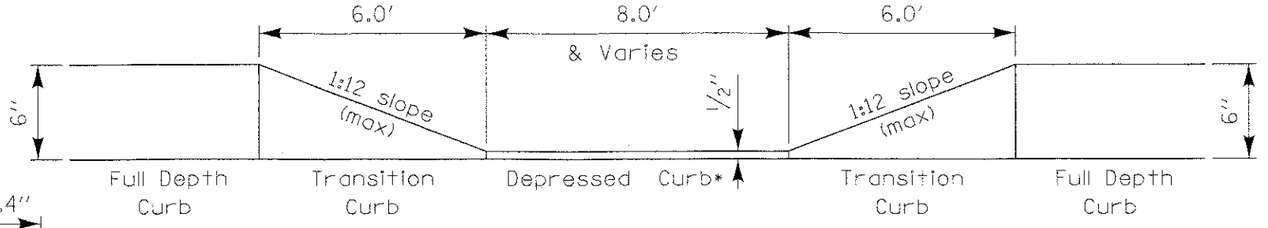

Section B-B
Curb Ramp - Face of Curb
(Scale 1" = 2.5' Horiz ; 1" = 1' Vert)

Location Details
Signal Post & Mast Arm
(Scale 1" = 5')

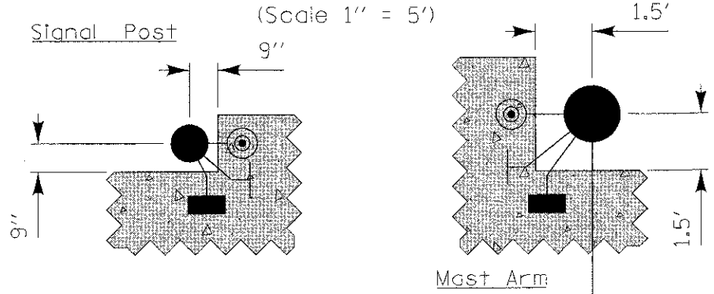

Section A-A
Curb Ramp with B-6.12 C&G
(Scale 1" = 2.5' Horiz ; 1" = 1' Vert)

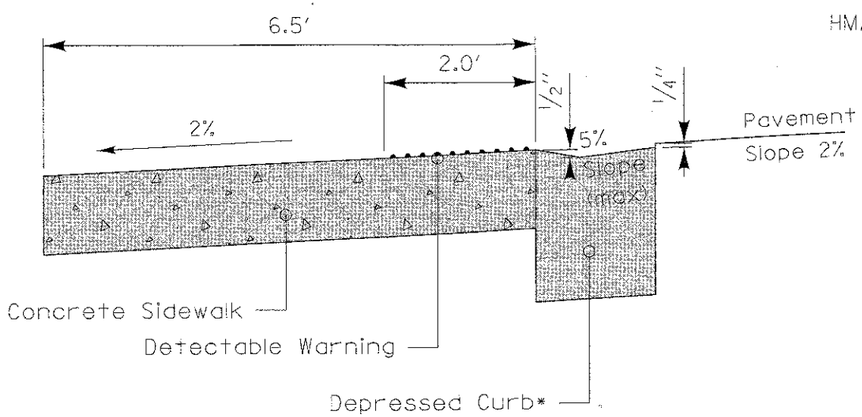

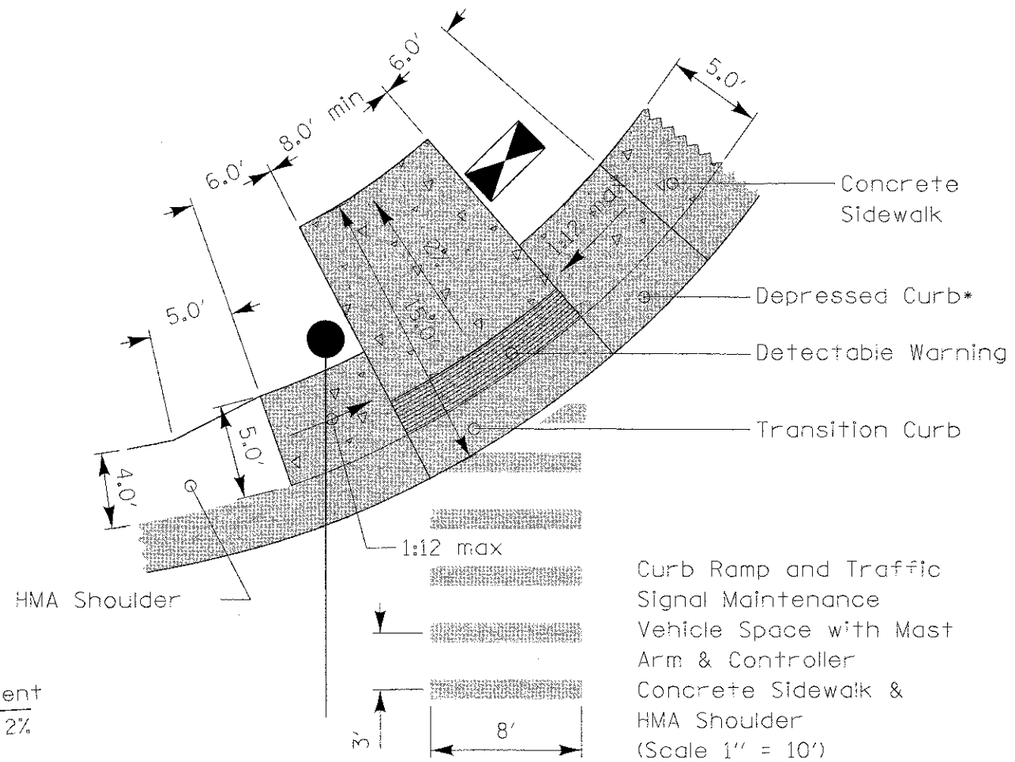

Curb Ramp and Traffic
Signal Maintenance
Vehicle Space with Mast
Arm & Controller
Concrete Sidewalk &
HMA Shoulder
(Scale 1" = 10')

REVISIONS	DATE

LakeCounty
Division of Transportation

APPROVED BY: M. G. ZEMAITIS
DATE: APRIL 1, 2007

CURB RAMPS with TRAFFIC SIGNAL POSTS & MAST ARMS

(SHEET 2 OF 2)

LC4201

CHRISTOPHER B. BURKE ENGINEERING LTD.
9575 West Higgins Road, Suite 600
Rosemont, Illinois 60018
(847) 823-0500

FILE NAME = N:_CDOT\84229\Traffic\824_LC4201.dgn	USER NAME = rmorel	DESIGNED -	REVISED -
		DRAWN -	REVISED -
	PLOT SCALE = 1'	CHECKED -	REVISED -
	PLOT DATE = 11/13/2012	DATE -	REVISED -

STATE OF ILLINOIS
DEPARTMENT OF TRANSPORTATION

LAKE COUNTY STANDARDS

SCALE: | SHEET NO. OF SHEETS | STA. | TO STA.

F.A.U. RTE.	SECTION	COUNTY	TOTAL SHEETS	SHEET NO.
1209	03-00033-12-CH	LAKE	189	128

CONTRACT NO. 63766
FED. ROAD DIST. NO. 1 | ILLINOIS | FED. AID PROJECT