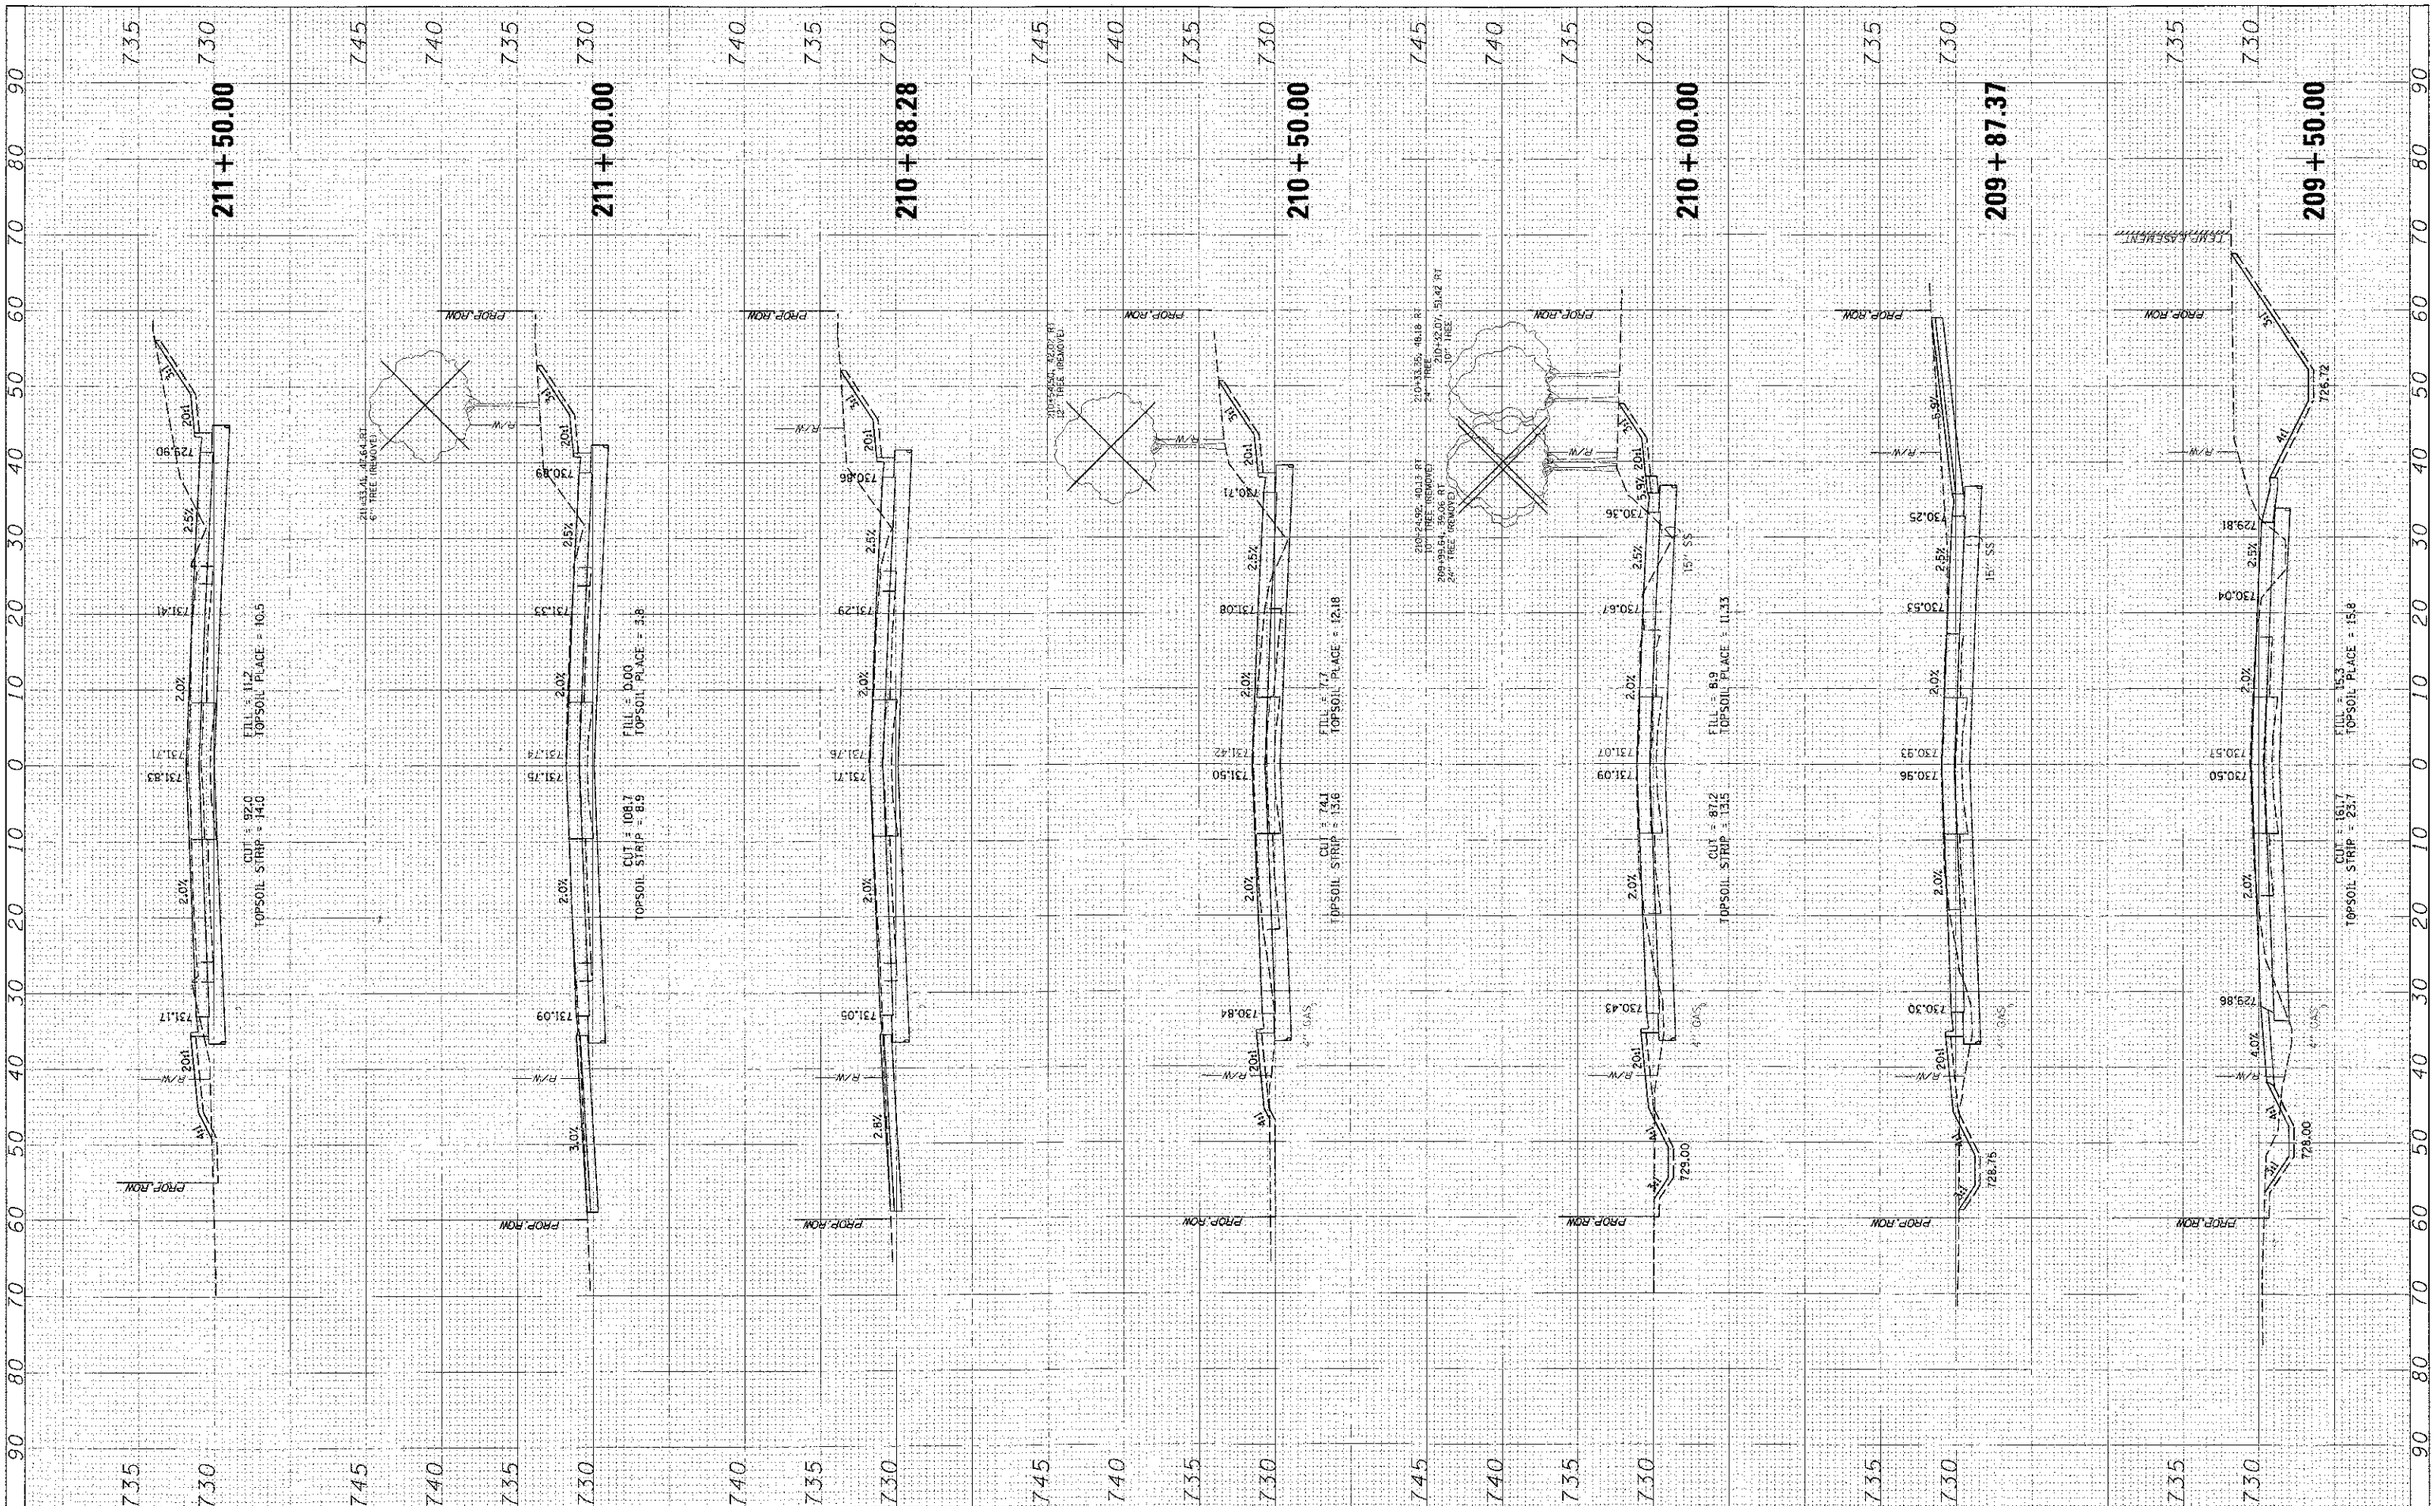

FILE NAME = N:\LCOOT\04229\Civil\LAY_RTE131_01.SHT	USER NAME = nmoral	DESIGNED -	REVISED -	STATE OF ILLINOIS DEPARTMENT OF TRANSPORTATION	CROSS SECTIONS GREEN BAY ROAD	F.A.U. RTE. 1209	SECTION 03-00033-12-CH	COUNTY LAKE	TOTAL SHEETS 189 / SHEET NO. 181
		DRAWN -	REVISED -					CONTRACT NO. 63766	
	PLOT SCALE = 10'	CHECKED -	REVISED -						
	PLOT DATE = 11/01/2012	DATE -	REVISED -		SCALE: SHEET NO. OF SHEETS STA. 209+50.00 TO STA. 211+50.00	FED. ROAD DIST. NO. 1	ILLINOIS FED. AID PROJECT		