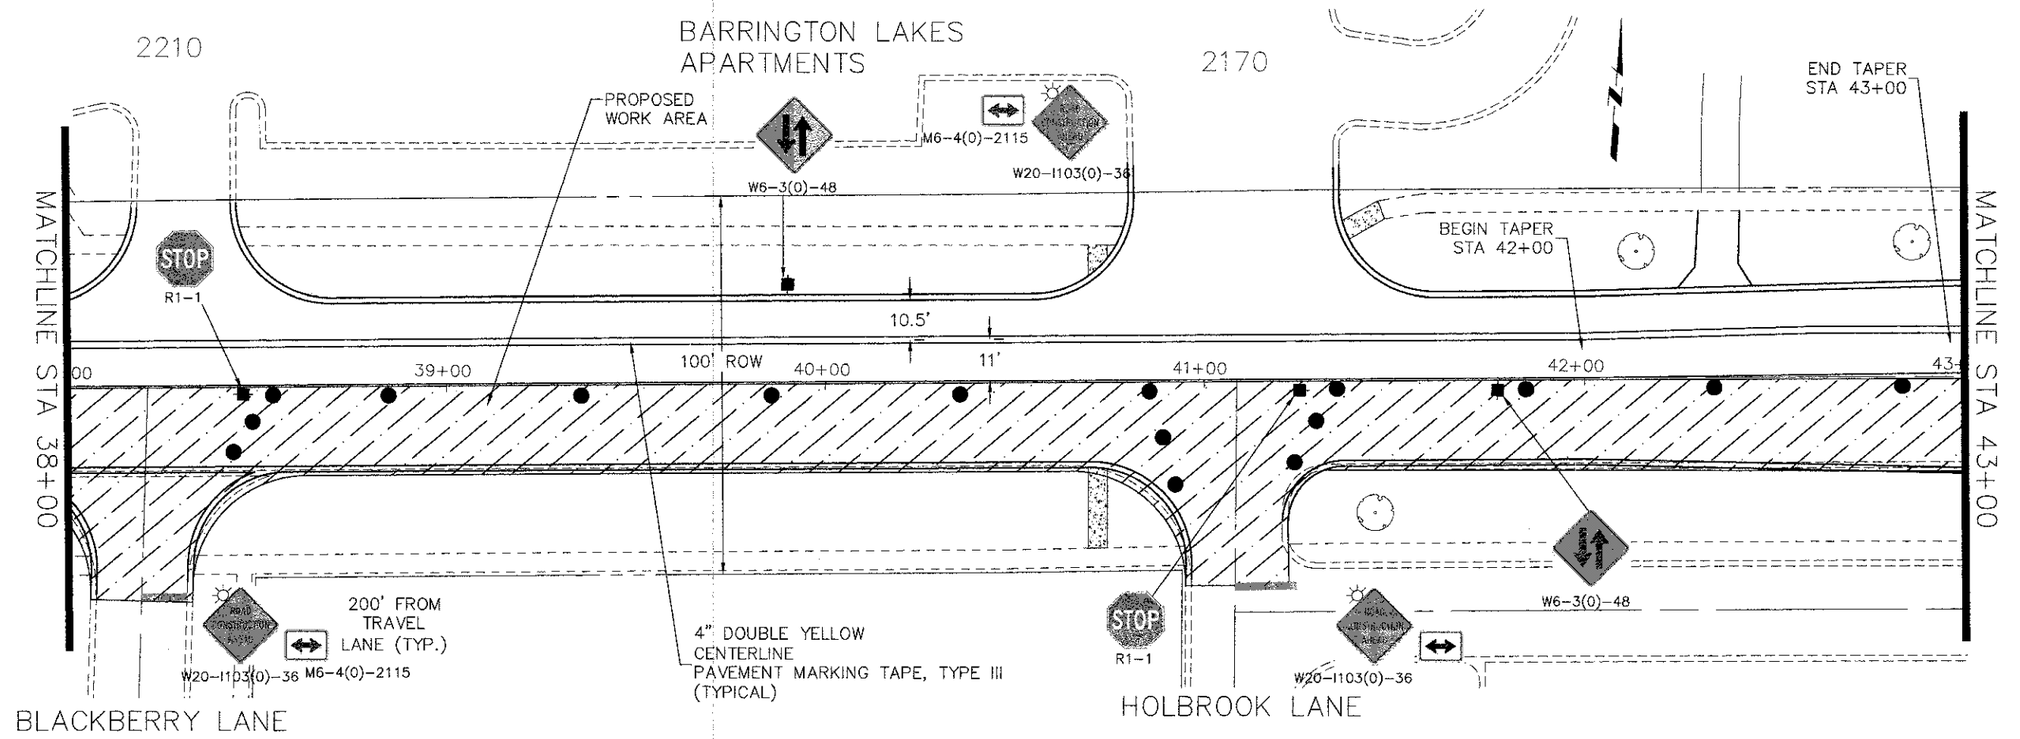

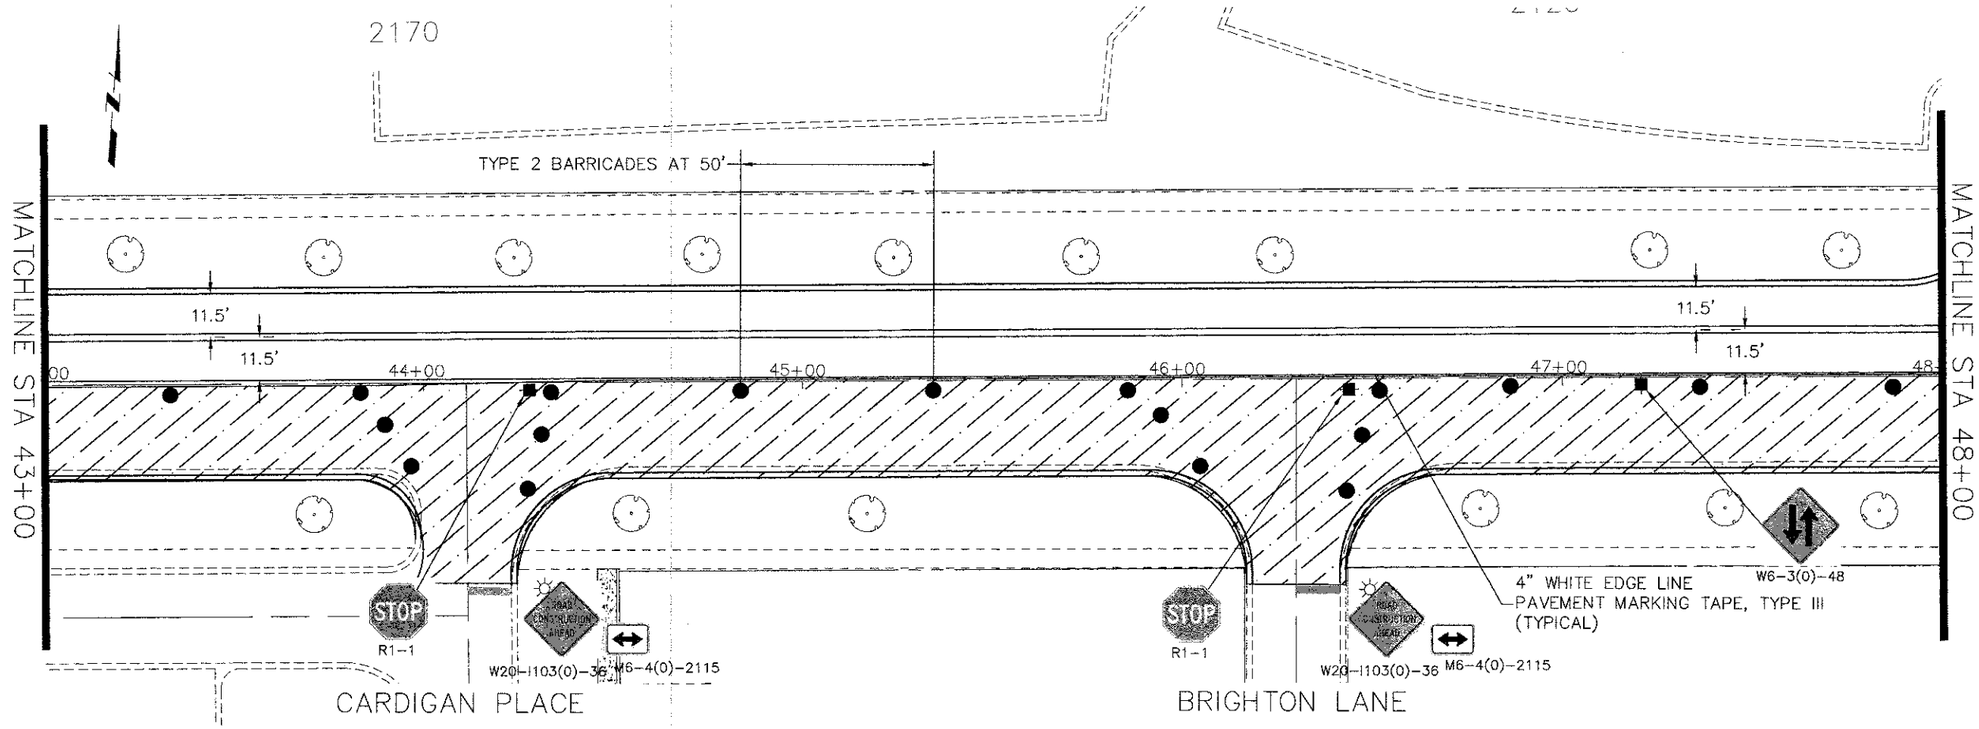

FILE NAME = Hassell Plan-Profile.dwg		DESIGNED –	REVISED –
		DRAWN –	REVISED –
		CHECKED –	REVISED –
		DATE –	REVISED –

STATE OF ILLINOIS
DEPARTMENT OF TRANSPORTATION

Hassell Road STP Project
Construction Staging 2

SCALE: 1" = 20' | SHEET NO. 11 OF 18 SHEETS | STA. 38+00 TO STA 48+00

F.A.U. RTE.	SECTION	COUNTY	TOTAL SHEETS	SHEET NO.
1100	11-00087-00-FP	Cook	164	41
		CONTRACT. NO. 63770		
	ILLINOIS FED. AID PROJECT CMM 9003(757)			