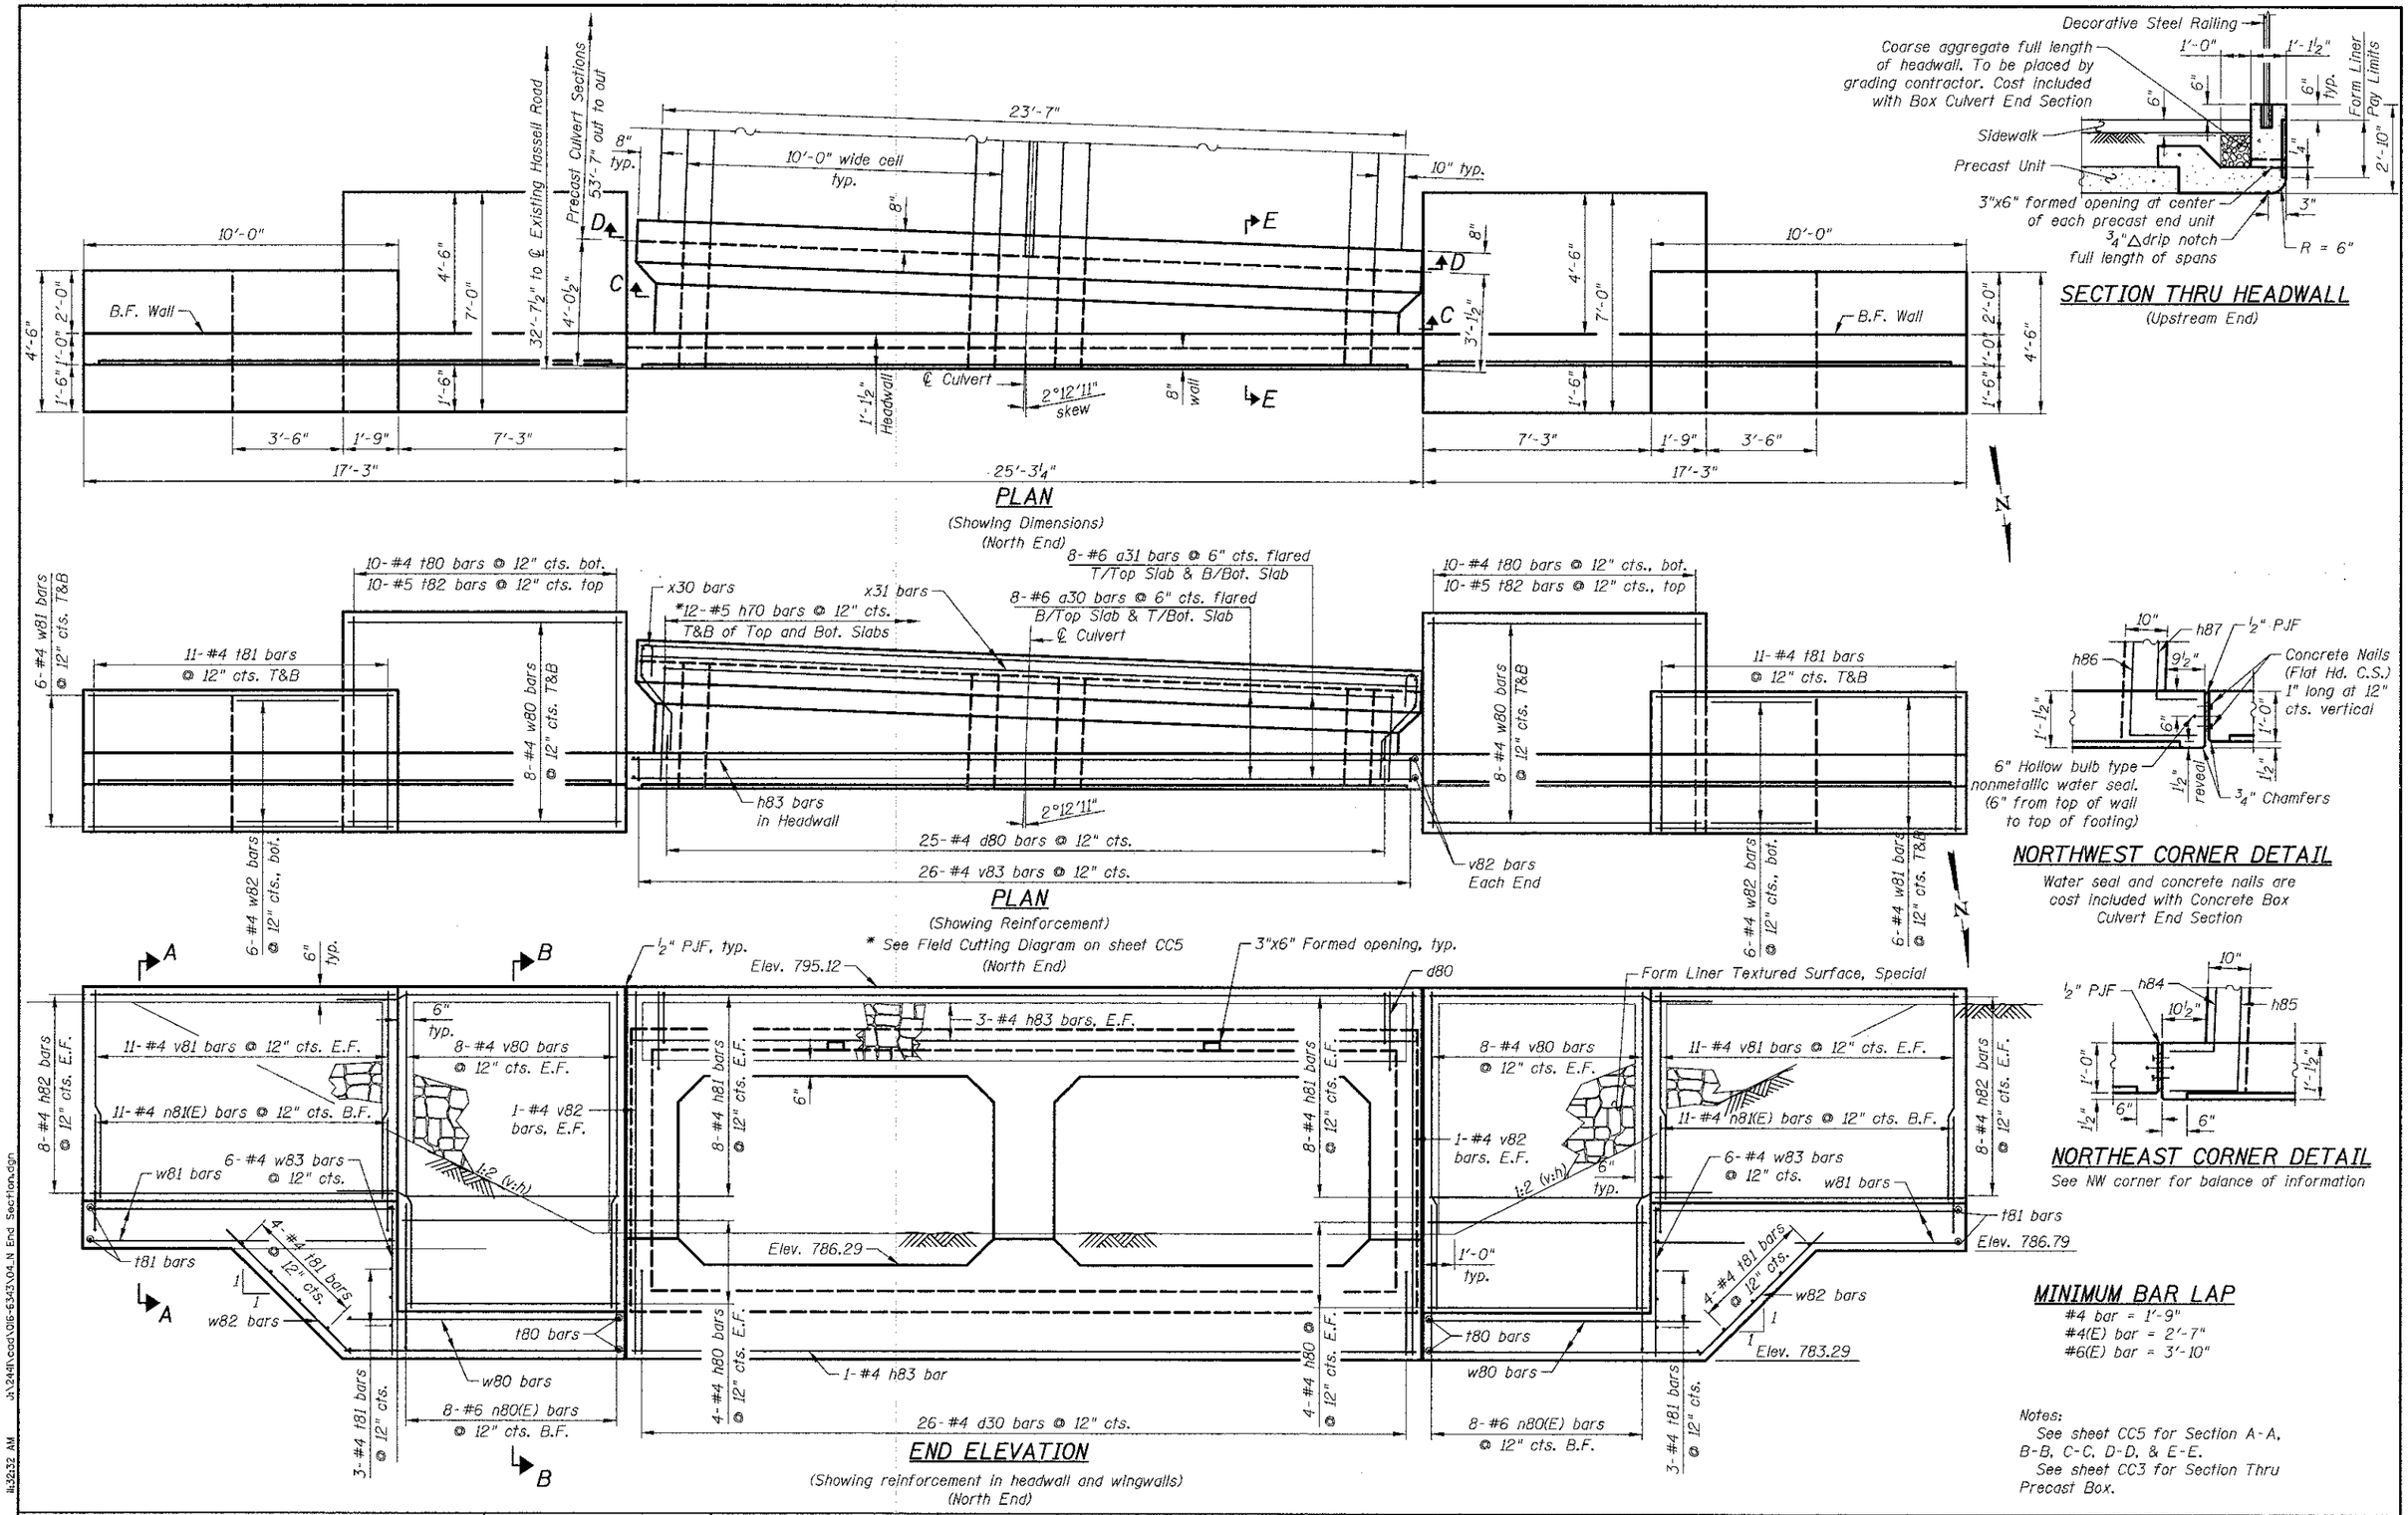

CIVILTECH
450 E Devon Ave, Suite 300
Itasca, Illinois 60143
Tel: 630.773.3900 Fax: 630.773.3975
www.civiltechinc.com

DRAWN	- J. SCHROEDER	REVISED -
DESIGNED	- D. ATKINS	REVISED -
CHECKED	- G. HATLESTAD	REVISED -
DATE	- DECEMBER 17, 2012	REVISED -

STATE OF ILLINOIS
DEPARTMENT OF TRANSPORTATION

NORTH END SECTION
HASSELL ROAD OVER POPLAR CREEK
STRUCTURE NO. 016-6343
SHEET NO. CC4 OF CC7 SHEETS

F.A.U. RTE.	SECTION	COUNTY	TOTAL SHEETS	SHEET NO.
1100	11-00087-00-FP	COOK	164	118

CONTRACT NO. 63770
ILLINOIS FED. AID PROJECT CMM 9003(757)

J:\2491\cad\016-6343\04-N End Section.dgn
11:32:32 AM
mrl
12/12/2012