ORIGINAL SURVEY		BY	DATE
	SURVEYED		
NOTE BOOK	PLOTTED		
	TEMPLATE		
NO.	AREAS		
	AREAS CHECKED		

FINAL SURVEY		BY	DATE
	SURVEYED		
NOTE BOOK	PLOTTED		
	TEMPLATE		
NO.	AREAS		
	AREAS CHECKED		

CHRISTOPHER B. BURKE
ENGINEERING, LTD.
1938 E. Lincoln Highway, Suite 212
New Lenox, Illinois 60451
(815) 485-9080

USER NAME = dmonroe
PLOT SCALE = 10
PLOT DATE = 1/3/2013

DESIGNED
DRAWN
CHECKED
DATE

REVISED
REVISED
REVISED
REVISED

STATE OF ILLINOIS
DEPARTMENT OF TRANSPORTATION

HAVEN AVENUE

SCALE:

SHEET 39 OF 59 SHEETS STA. 23+25.00 TO STA. 24+16.61

F.A.U. RTE. 1037 | SECTION 13-00024-00-FP | COUNTY COOK | TOTAL SHEETS 59 | SHEET NO. 39
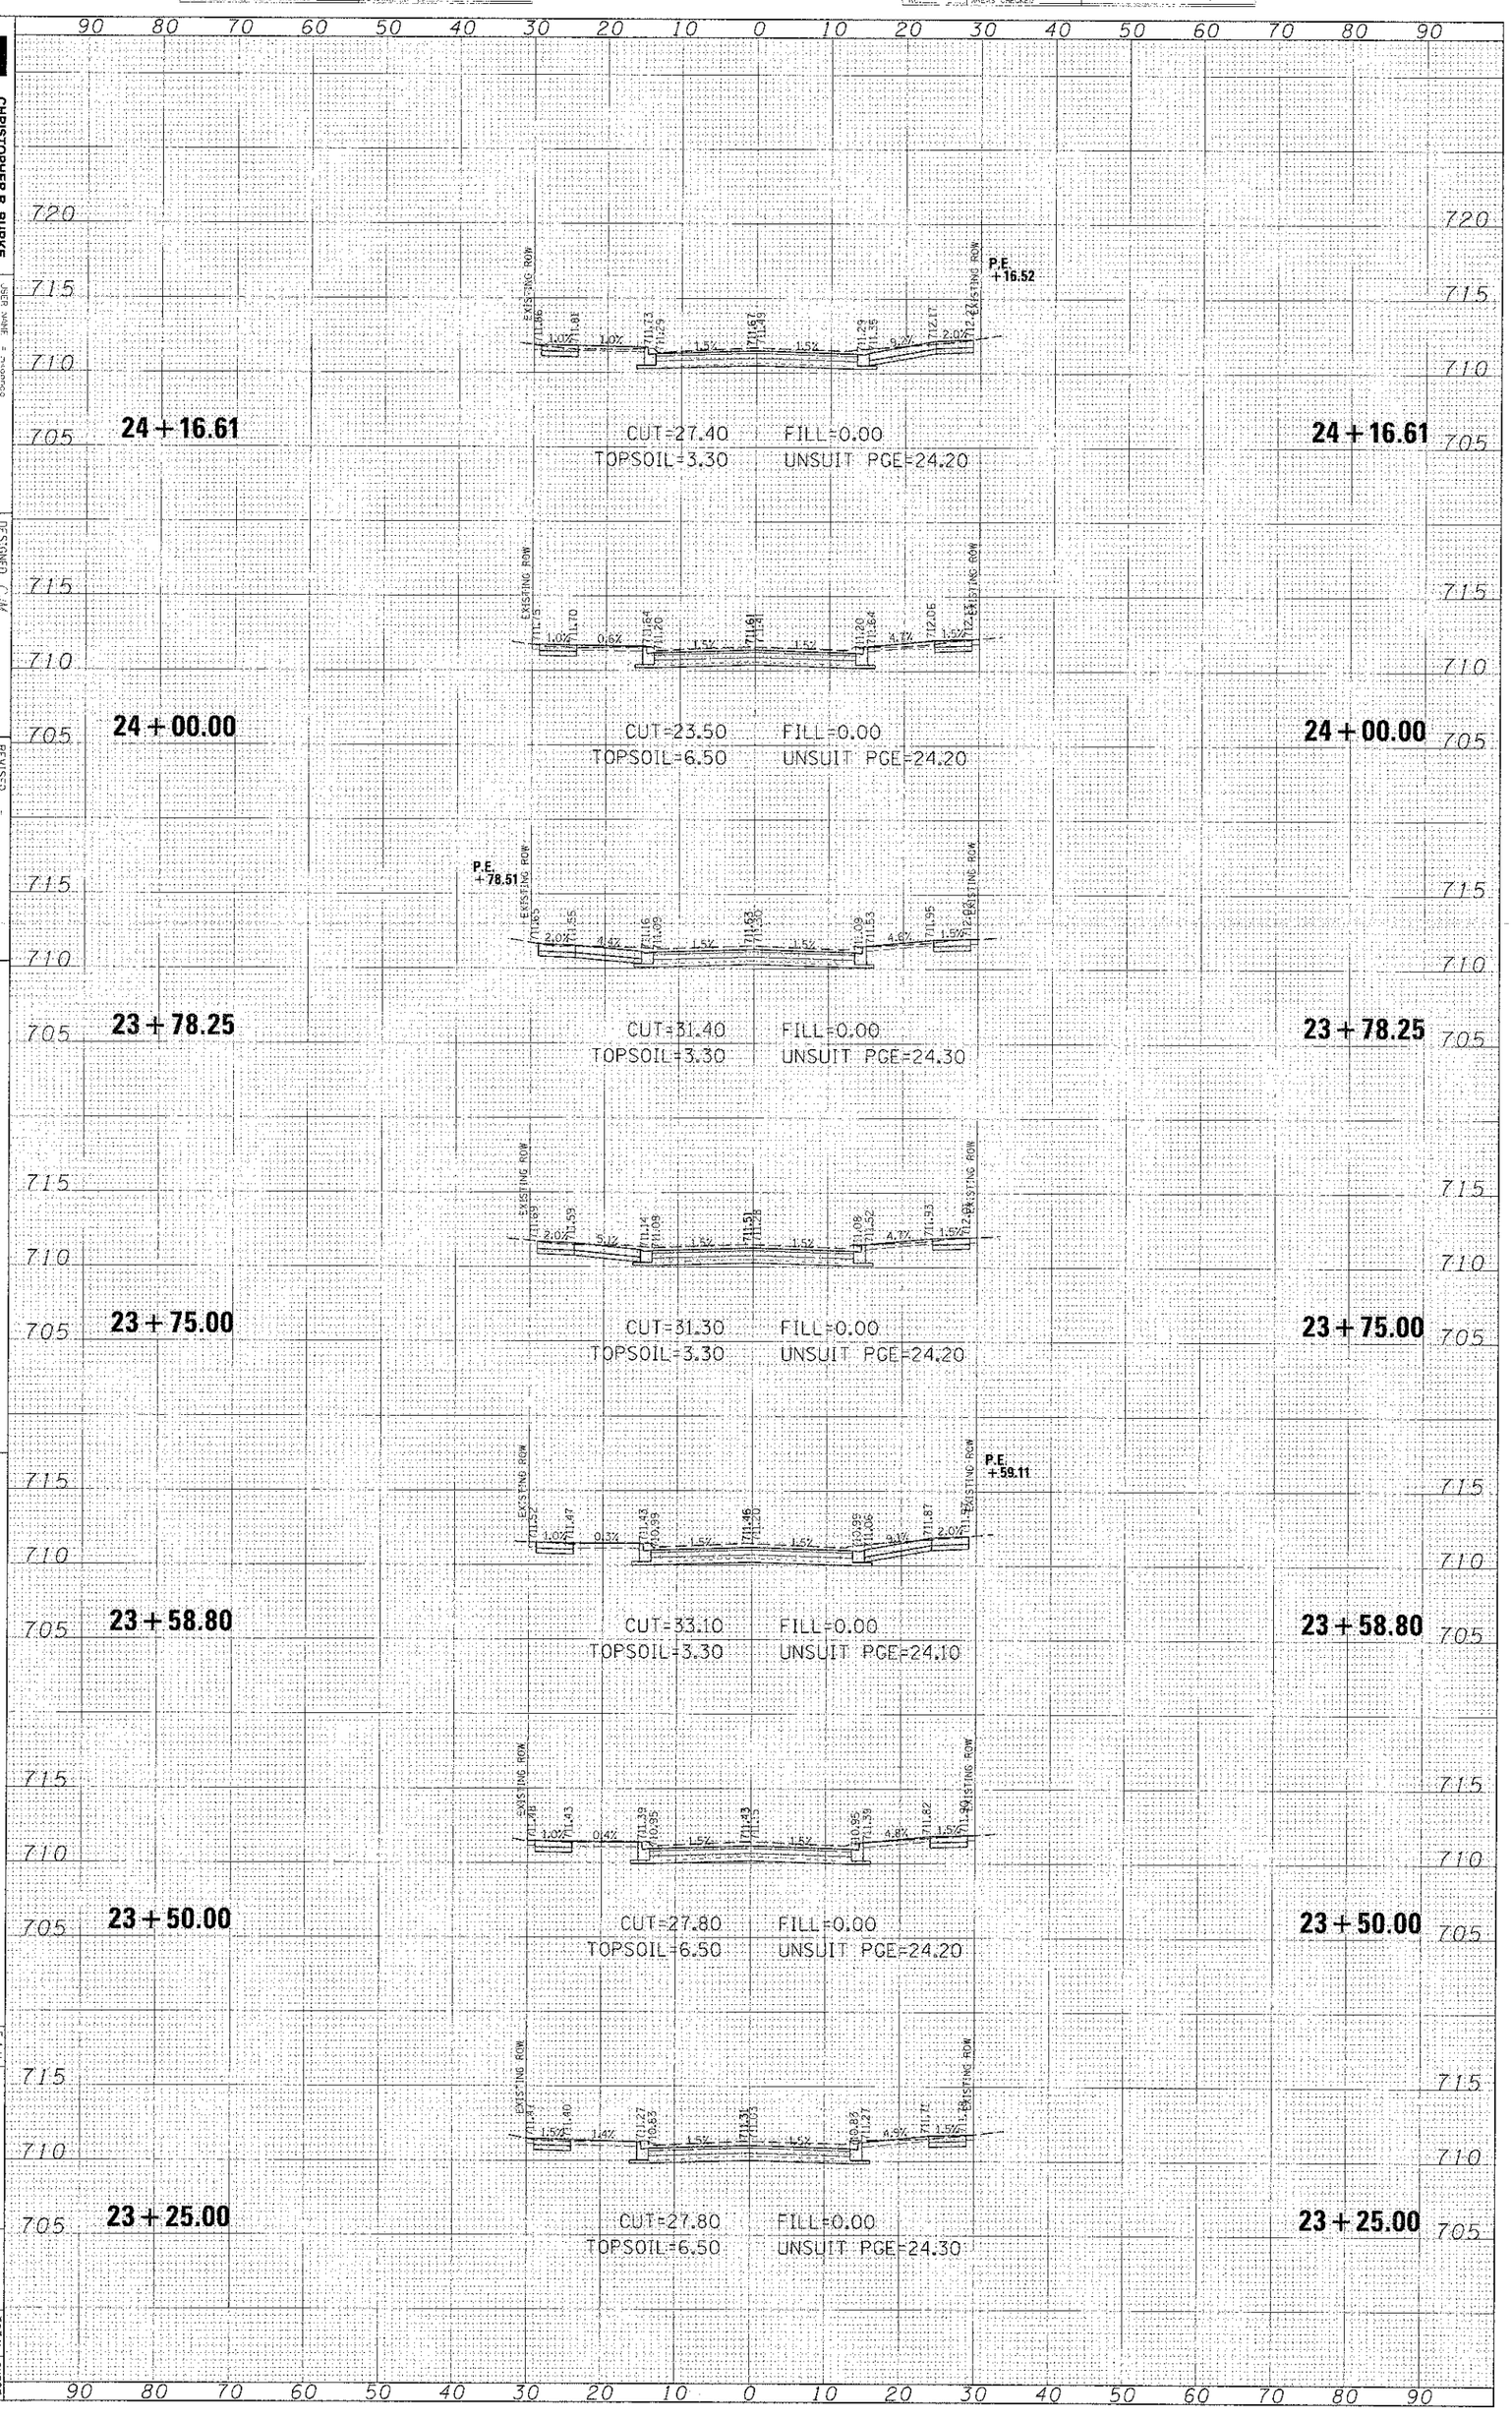
ILLINOIS FED. AID PROJECT | CONTRACT NO. 63773