ORIGINAL SURVEY		BY	DATE
NOTE BOOK	SURVEYED		
	PLOTTED		
	TEMPLATE		
NO.	AREAS		
	AREAS CHECKED		

FINAL SURVEY		BY	DATE
NOTE BOOK	SURVEYED		
	PLOTTED		
	TEMPLATE		
NO.	AREAS		
	AREAS CHECKED		

CHRISTOPHER B. BURKE ENGINEERING, LTD.
1938 E. Lincoln Highway, Suite 212
New Lenox, Illinois 60451
(815) 463-9650

USER NAME = rhoenigo
PLOT SCALE = 1.0'
PLOT DATE = 1/9/2013

DESIGNED
DRAWN
CHECKED
DATE

REVISED
REVISED
REVISED

STATE OF ILLINOIS
DEPARTMENT OF TRANSPORTATION

HAVEN AVENUE

SCALE: 1"=10'

SHEET 43 OF 59 SHEETS STA. 27+27.80 TO STA. 28+17.15

F.A.U. RTE. 1037 | SECTION 10-00024-00-FP | COUNTY COOK | TOTAL SHEETS 59 | SHEET NO. 43
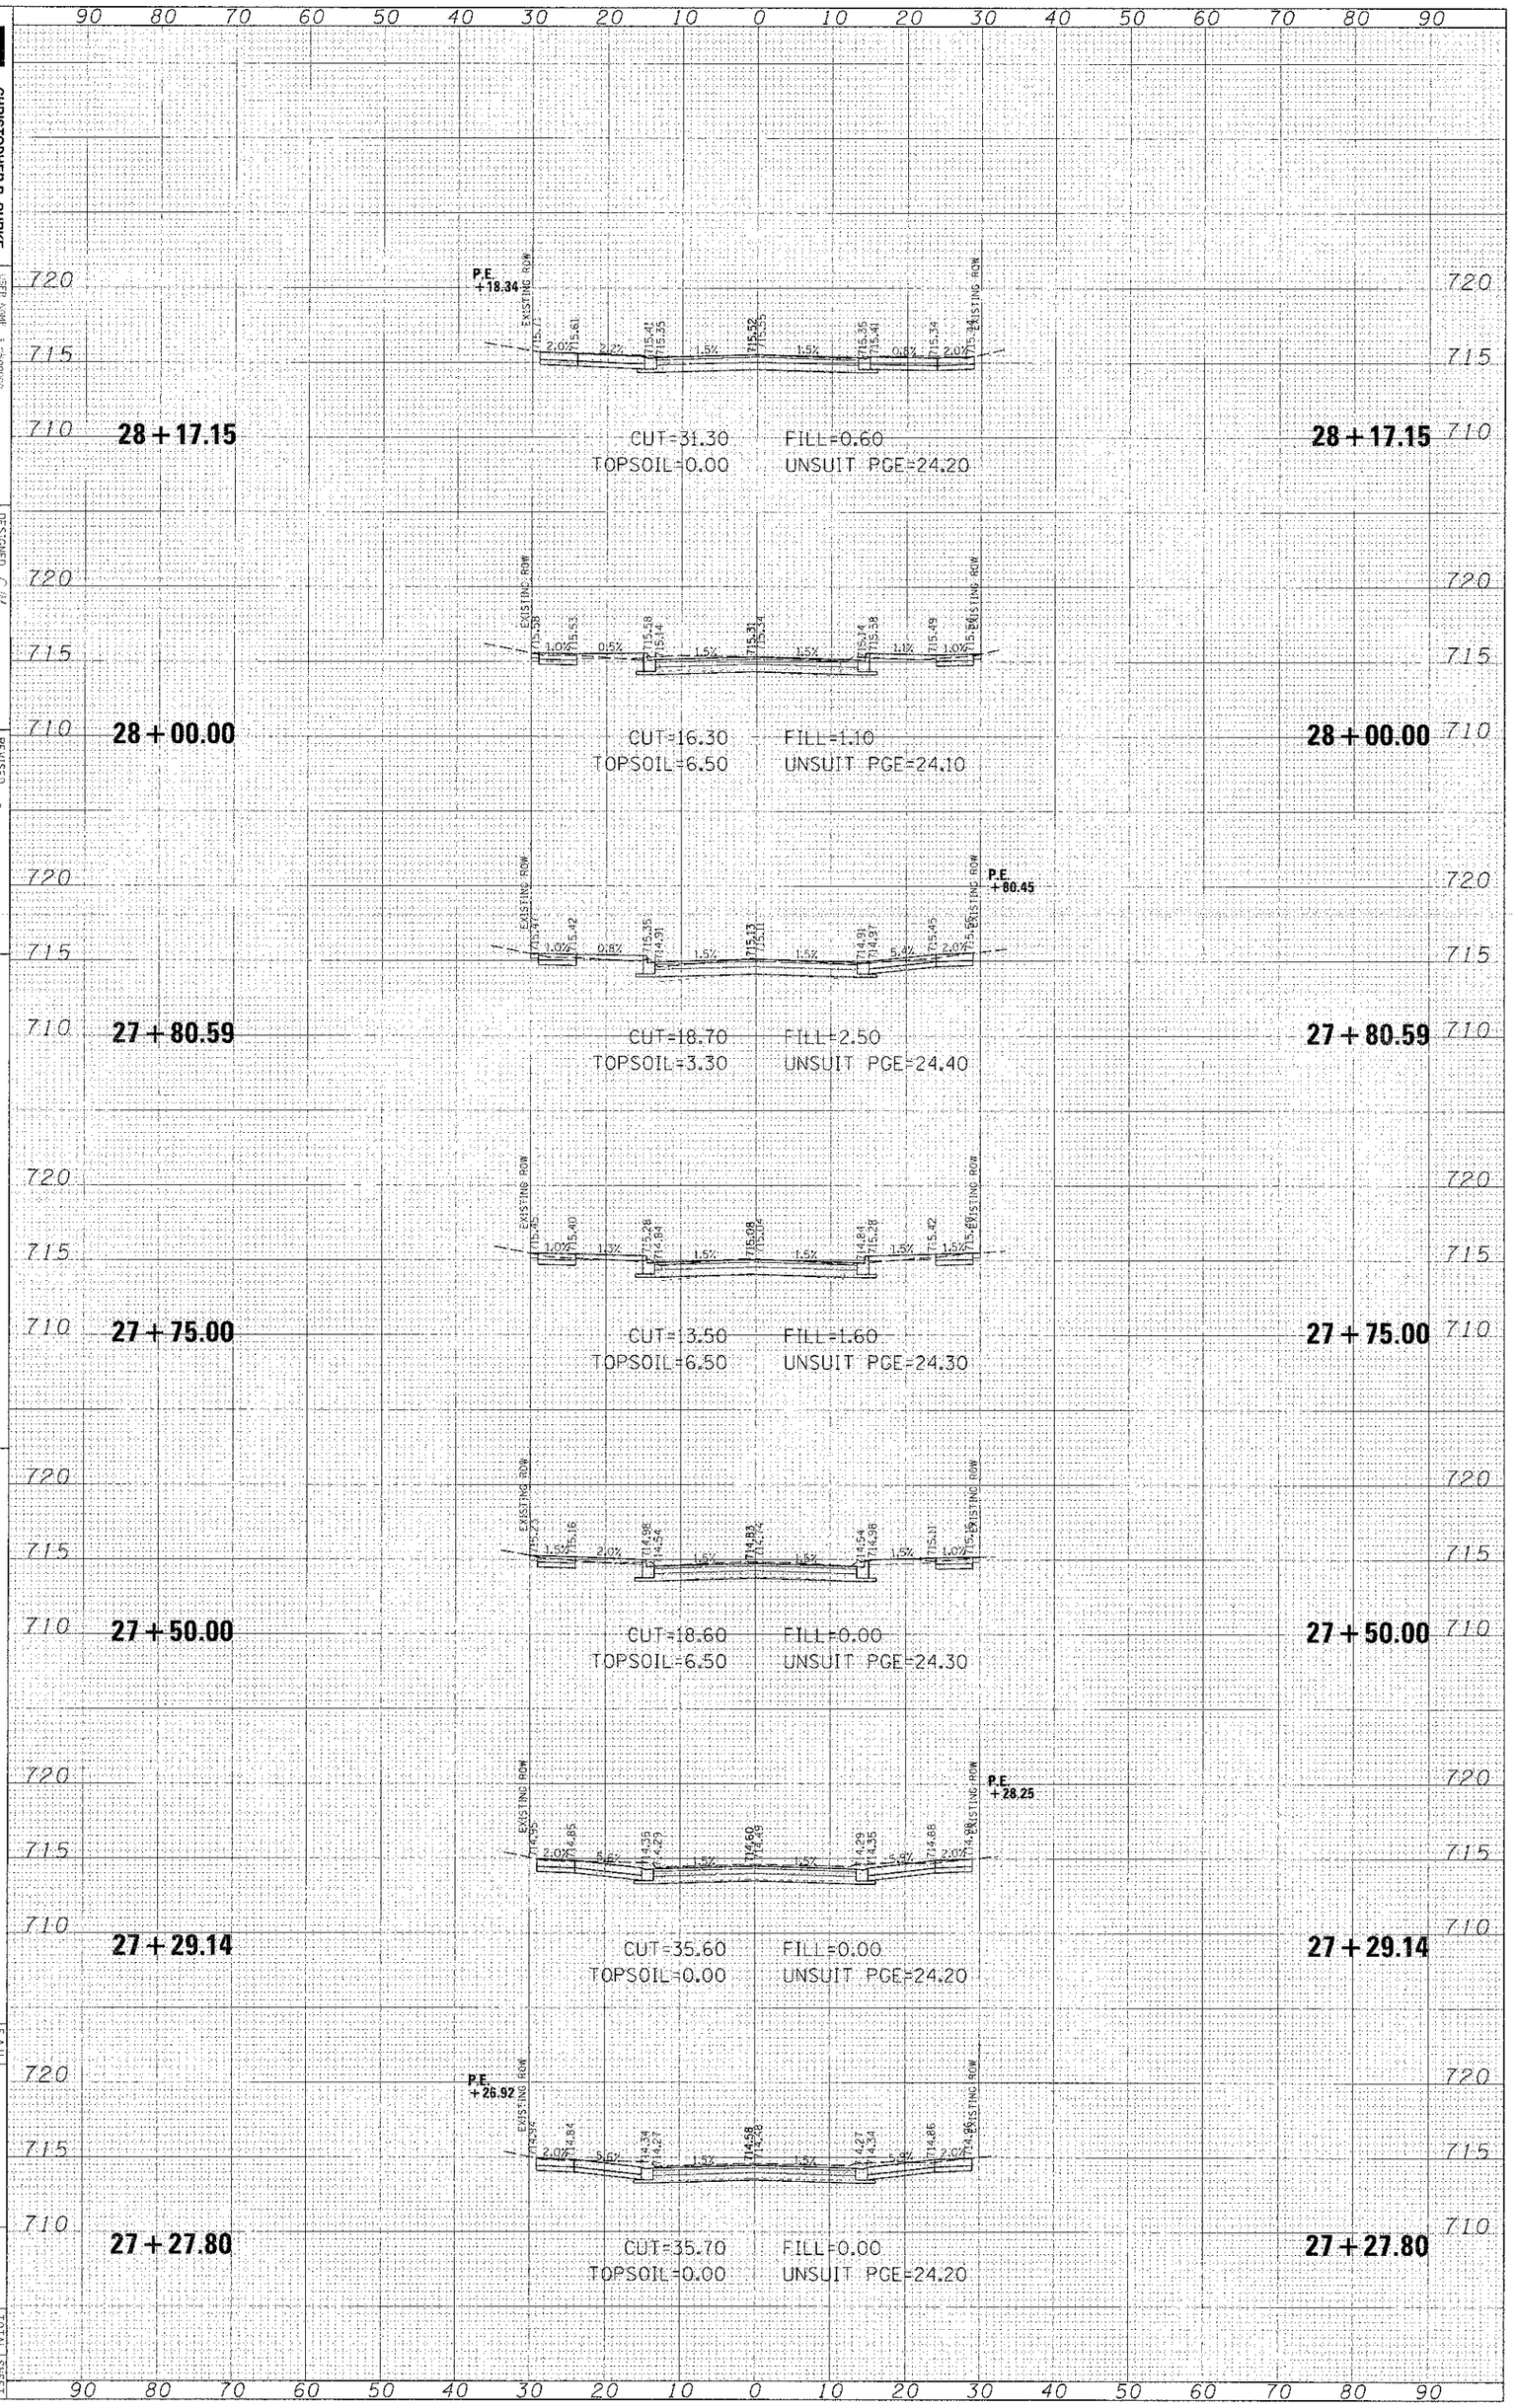
ILLINOIS FED. AID PROJECT | CONTRACT NO. 63773