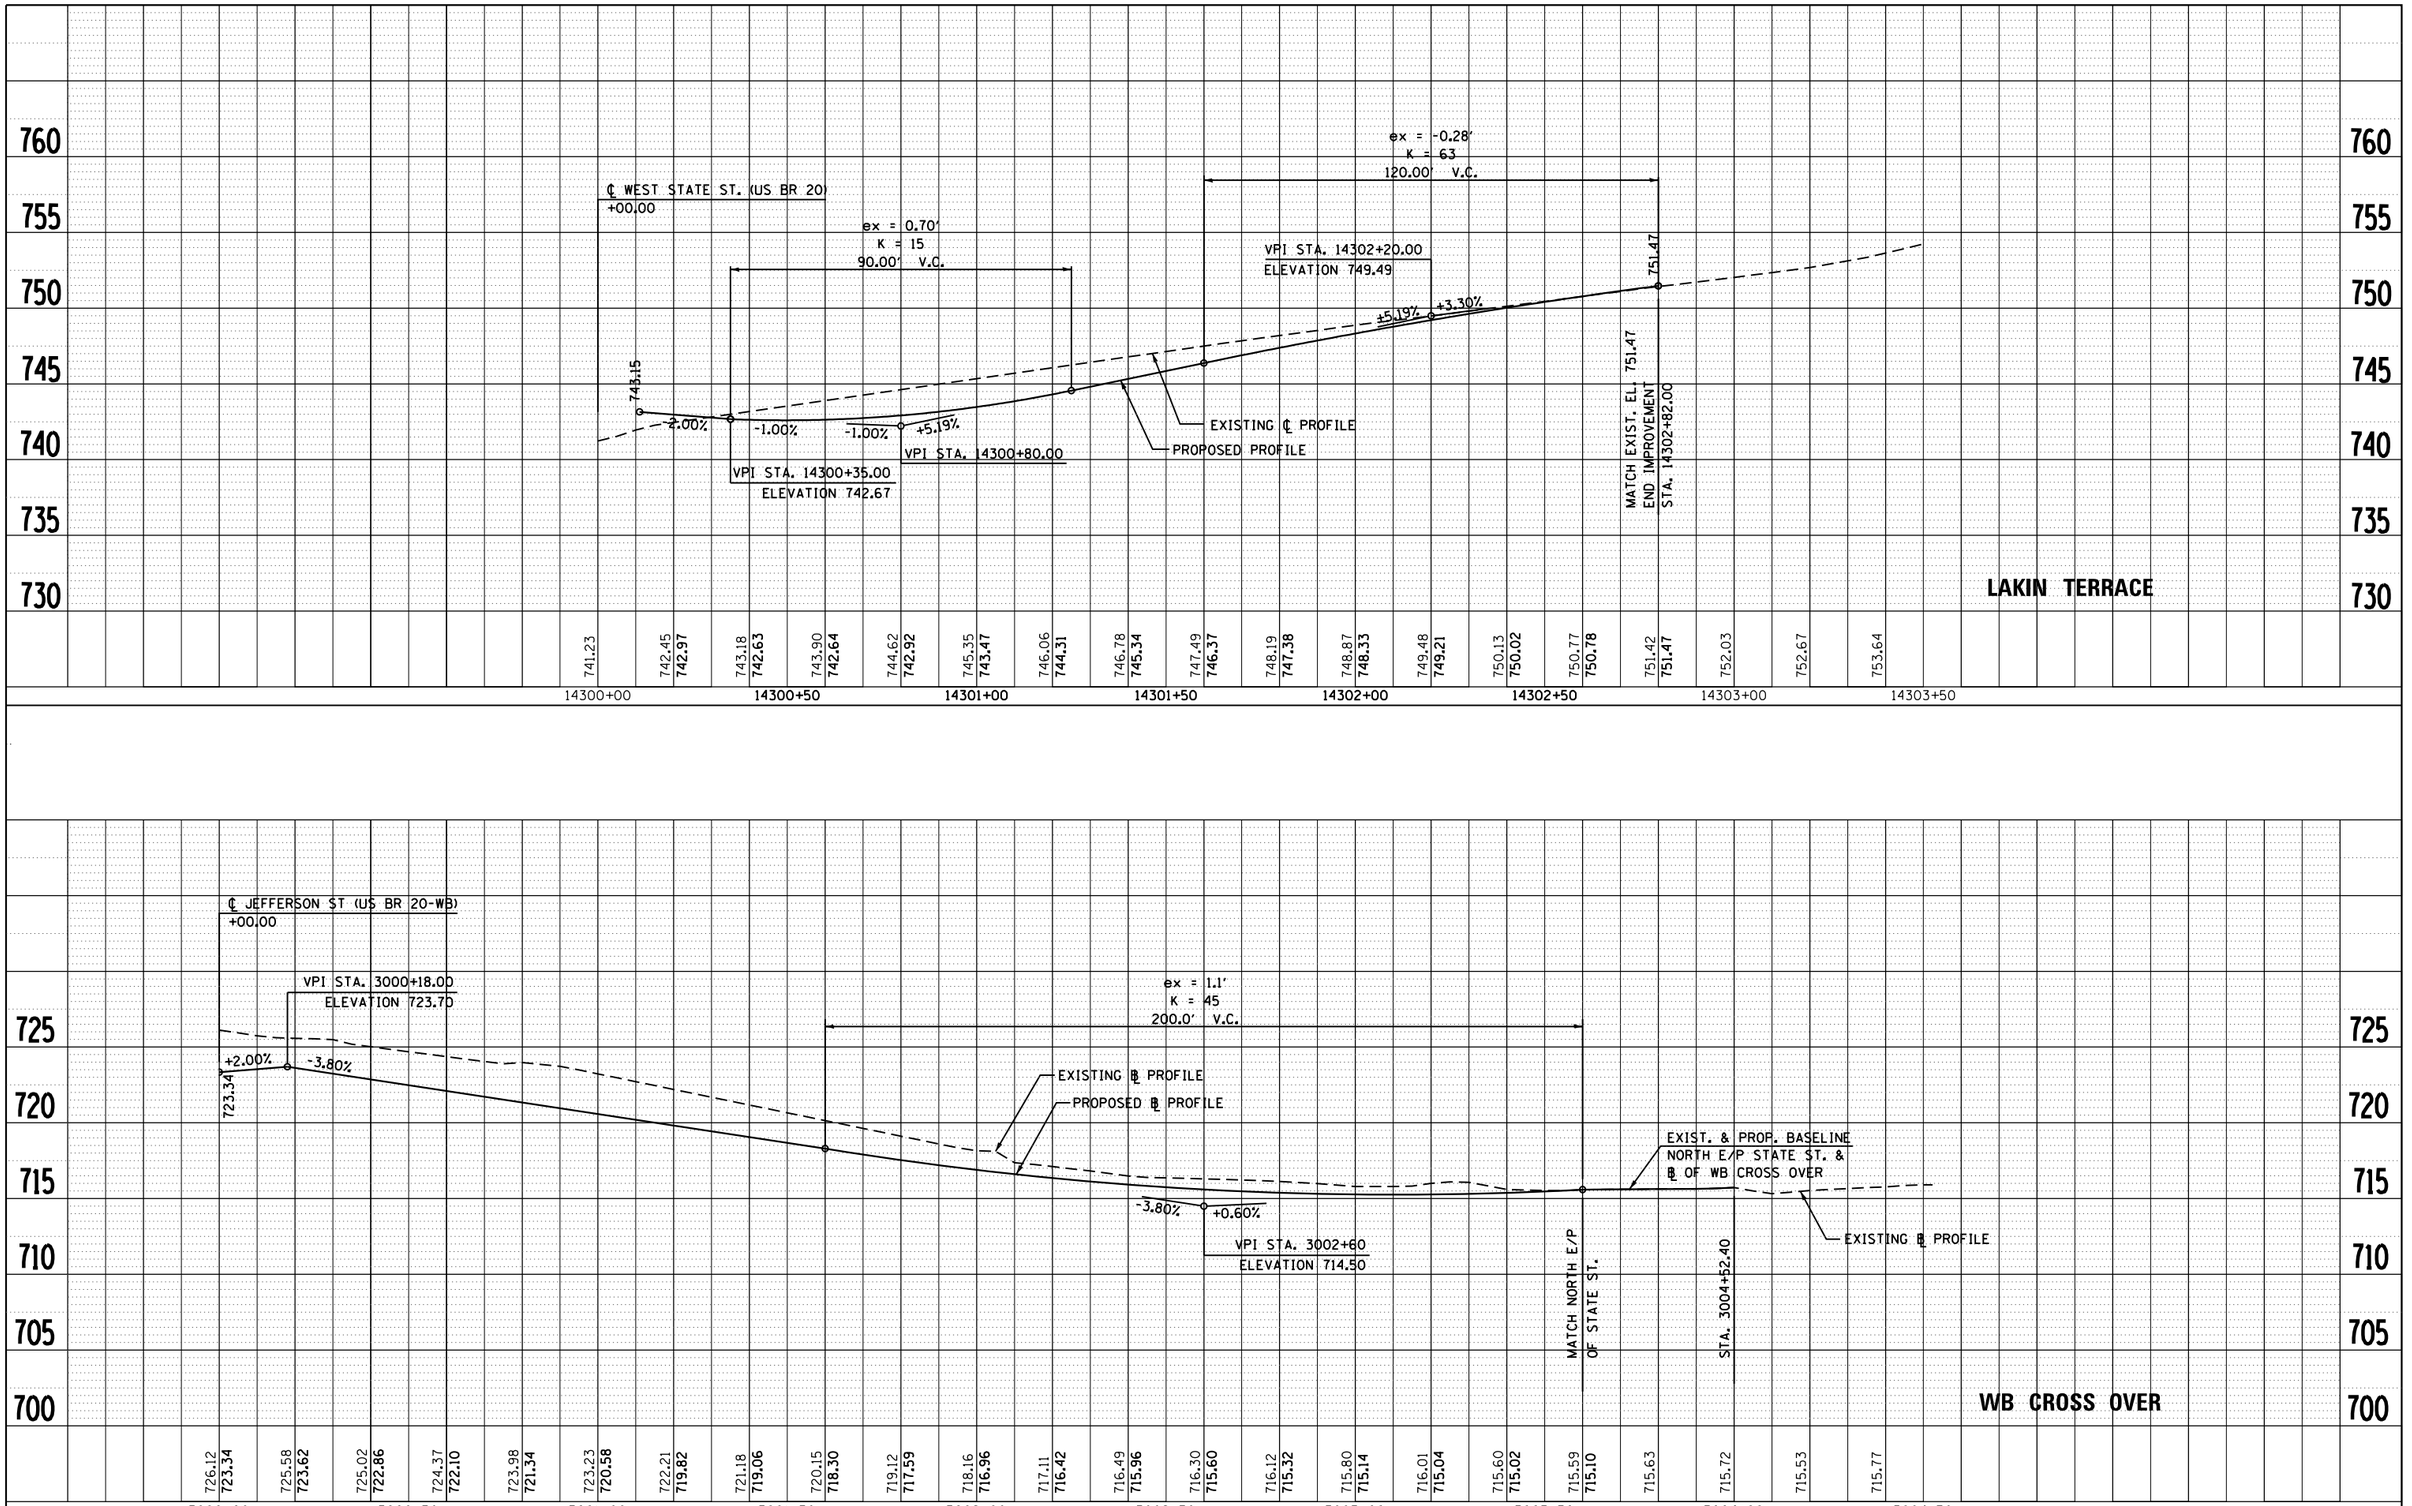

PLAN — SURVEYED — PLOTTED — ALIGNMENT CHECKED — RT. OF WAY CHECKED — CADD FILE NAME — NOTE BOOK — NO. — BY — DATE

PROFILE — SURVEYED — PLOTTED — GRADE CHECKED — S.M. NOTED — STRUCTURE NOTATNS CHKD — NOTE BOOK — NO. — BY — DATE

McDonough Associates Inc.
Engineers / Architects
130 East Randolph Street Chicago, Illinois 60601

FILE NAME = c:\pw_work\pwidot\dossdd\d0317615\D264750\sht-profile098.dgn	USER NAME = dossdd	DESIGNED - JWM	REVISED -
		DRAWN - JPF	REVISED -
	PLOT SCALE = 40.0000 ' / in.	CHECKED - RCH	REVISED -
	PLOT DATE = Mon Dec 17 14:02:17 2012	DATE - $SUBDATE$	REVISED -

STATE OF ILLINOIS
DEPARTMENT OF TRANSPORTATION

PROPOSED PROFILE
LAKIN TERRACE AND WB CROSS OVER

SCALE: | SHEET NO. 9 OF 11 SHEETS | STA. | TO STA.

F.A.P RTE.	SECTION	COUNTY	TOTAL SHEETS	SHEET NO.
303	41R	WINNEBAGO	327	98
		CONTRACT NO. 64750		
FED. ROAD DIST. NO. 2	ILLINOIS	FED. AID PROJECT		