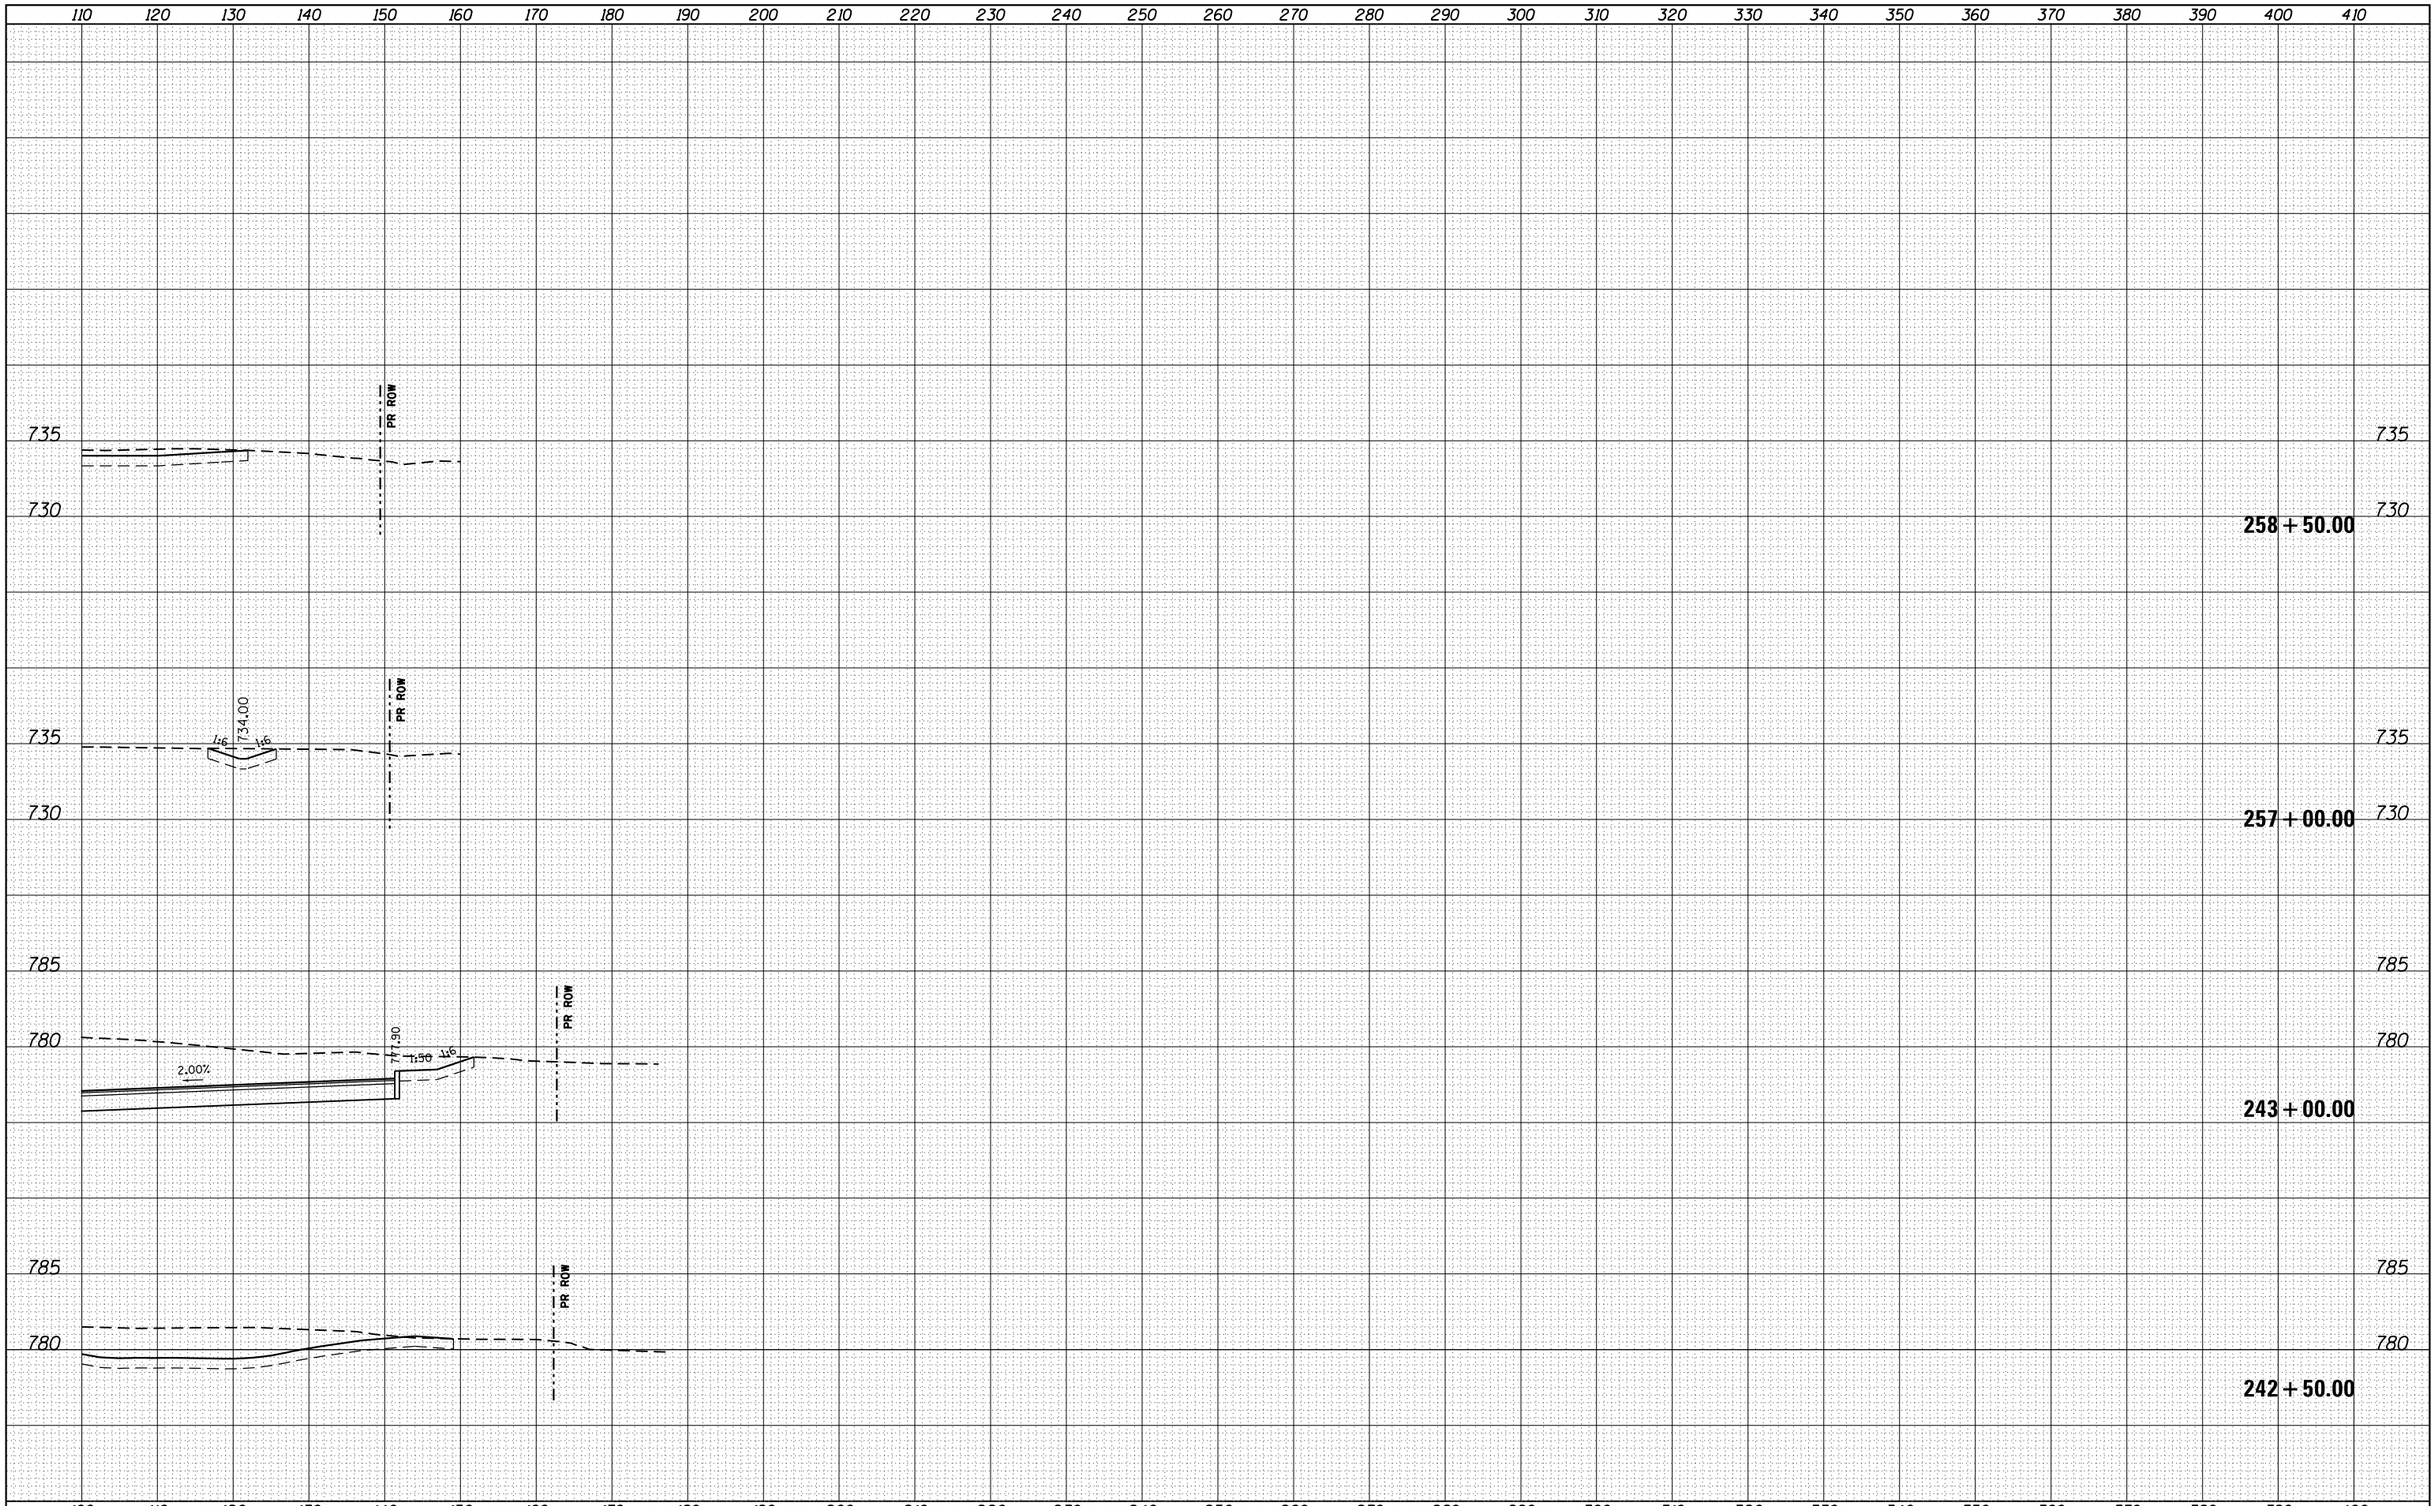

FINAL SURVEY
NOTE BOOK NO.
SURVEYED
PLOTTED
TEMPLATE
AREAS
AREAS CHECKED
BY
DATE

ORIGINAL SURVEY
NOTE BOOK NO.
SURVEYED
PLOTTED
TEMPLATE
AREAS
AREAS CHECKED
BY
DATE

McDonough Associates Inc.
Engineers / Architects
130 East Randolph Street Chicago, Illinois 60601

FILE NAME = c:\pw_work\pwidot\dossdd\d0317626\D264750-sht-issht-(pg253-256).dgn	USER NAME = dossdd	DESIGNED - JWM	REVISED -
		DRAWN - JWM	REVISED -
	PLOT SCALE = 20.0000 ' / in.	CHECKED - RCH	REVISED -
	PLOT DATE = Mon Dec 17 16:54:57 2012	DATE - $SUBDATE$	REVISED -

STATE OF ILLINOIS
DEPARTMENT OF TRANSPORTATION

STATE (US BUS 20) CROSS SECTIONS

SCALE: 1"=10'H;1"=5'V | SHEET NO. OF SHEETS | STA. 242+50.00 TO STA. 258+50.00

F.A.P RTE.	SECTION	COUNTY	TOTAL SHEETS	SHEET NO.
303	41R	WINNEBAGO	327	274
		CONTRACT NO. 64750		
FED. ROAD DIST. NO. 2	ILLINOIS	FED. AID PROJECT		