ORIGINAL SURVEY		BY	DATE
NOTE BOOK	SURVEYED		
	PLOTTED		
	TEMPLATE		
	AREAS		
NO.	AREAS CHECKED		

FINAL SURVEY		BY	DATE
NOTE BOOK	SURVEYED		
	PLOTTED		
	TEMPLATE		
	AREAS		
NO.	AREAS CHECKED		

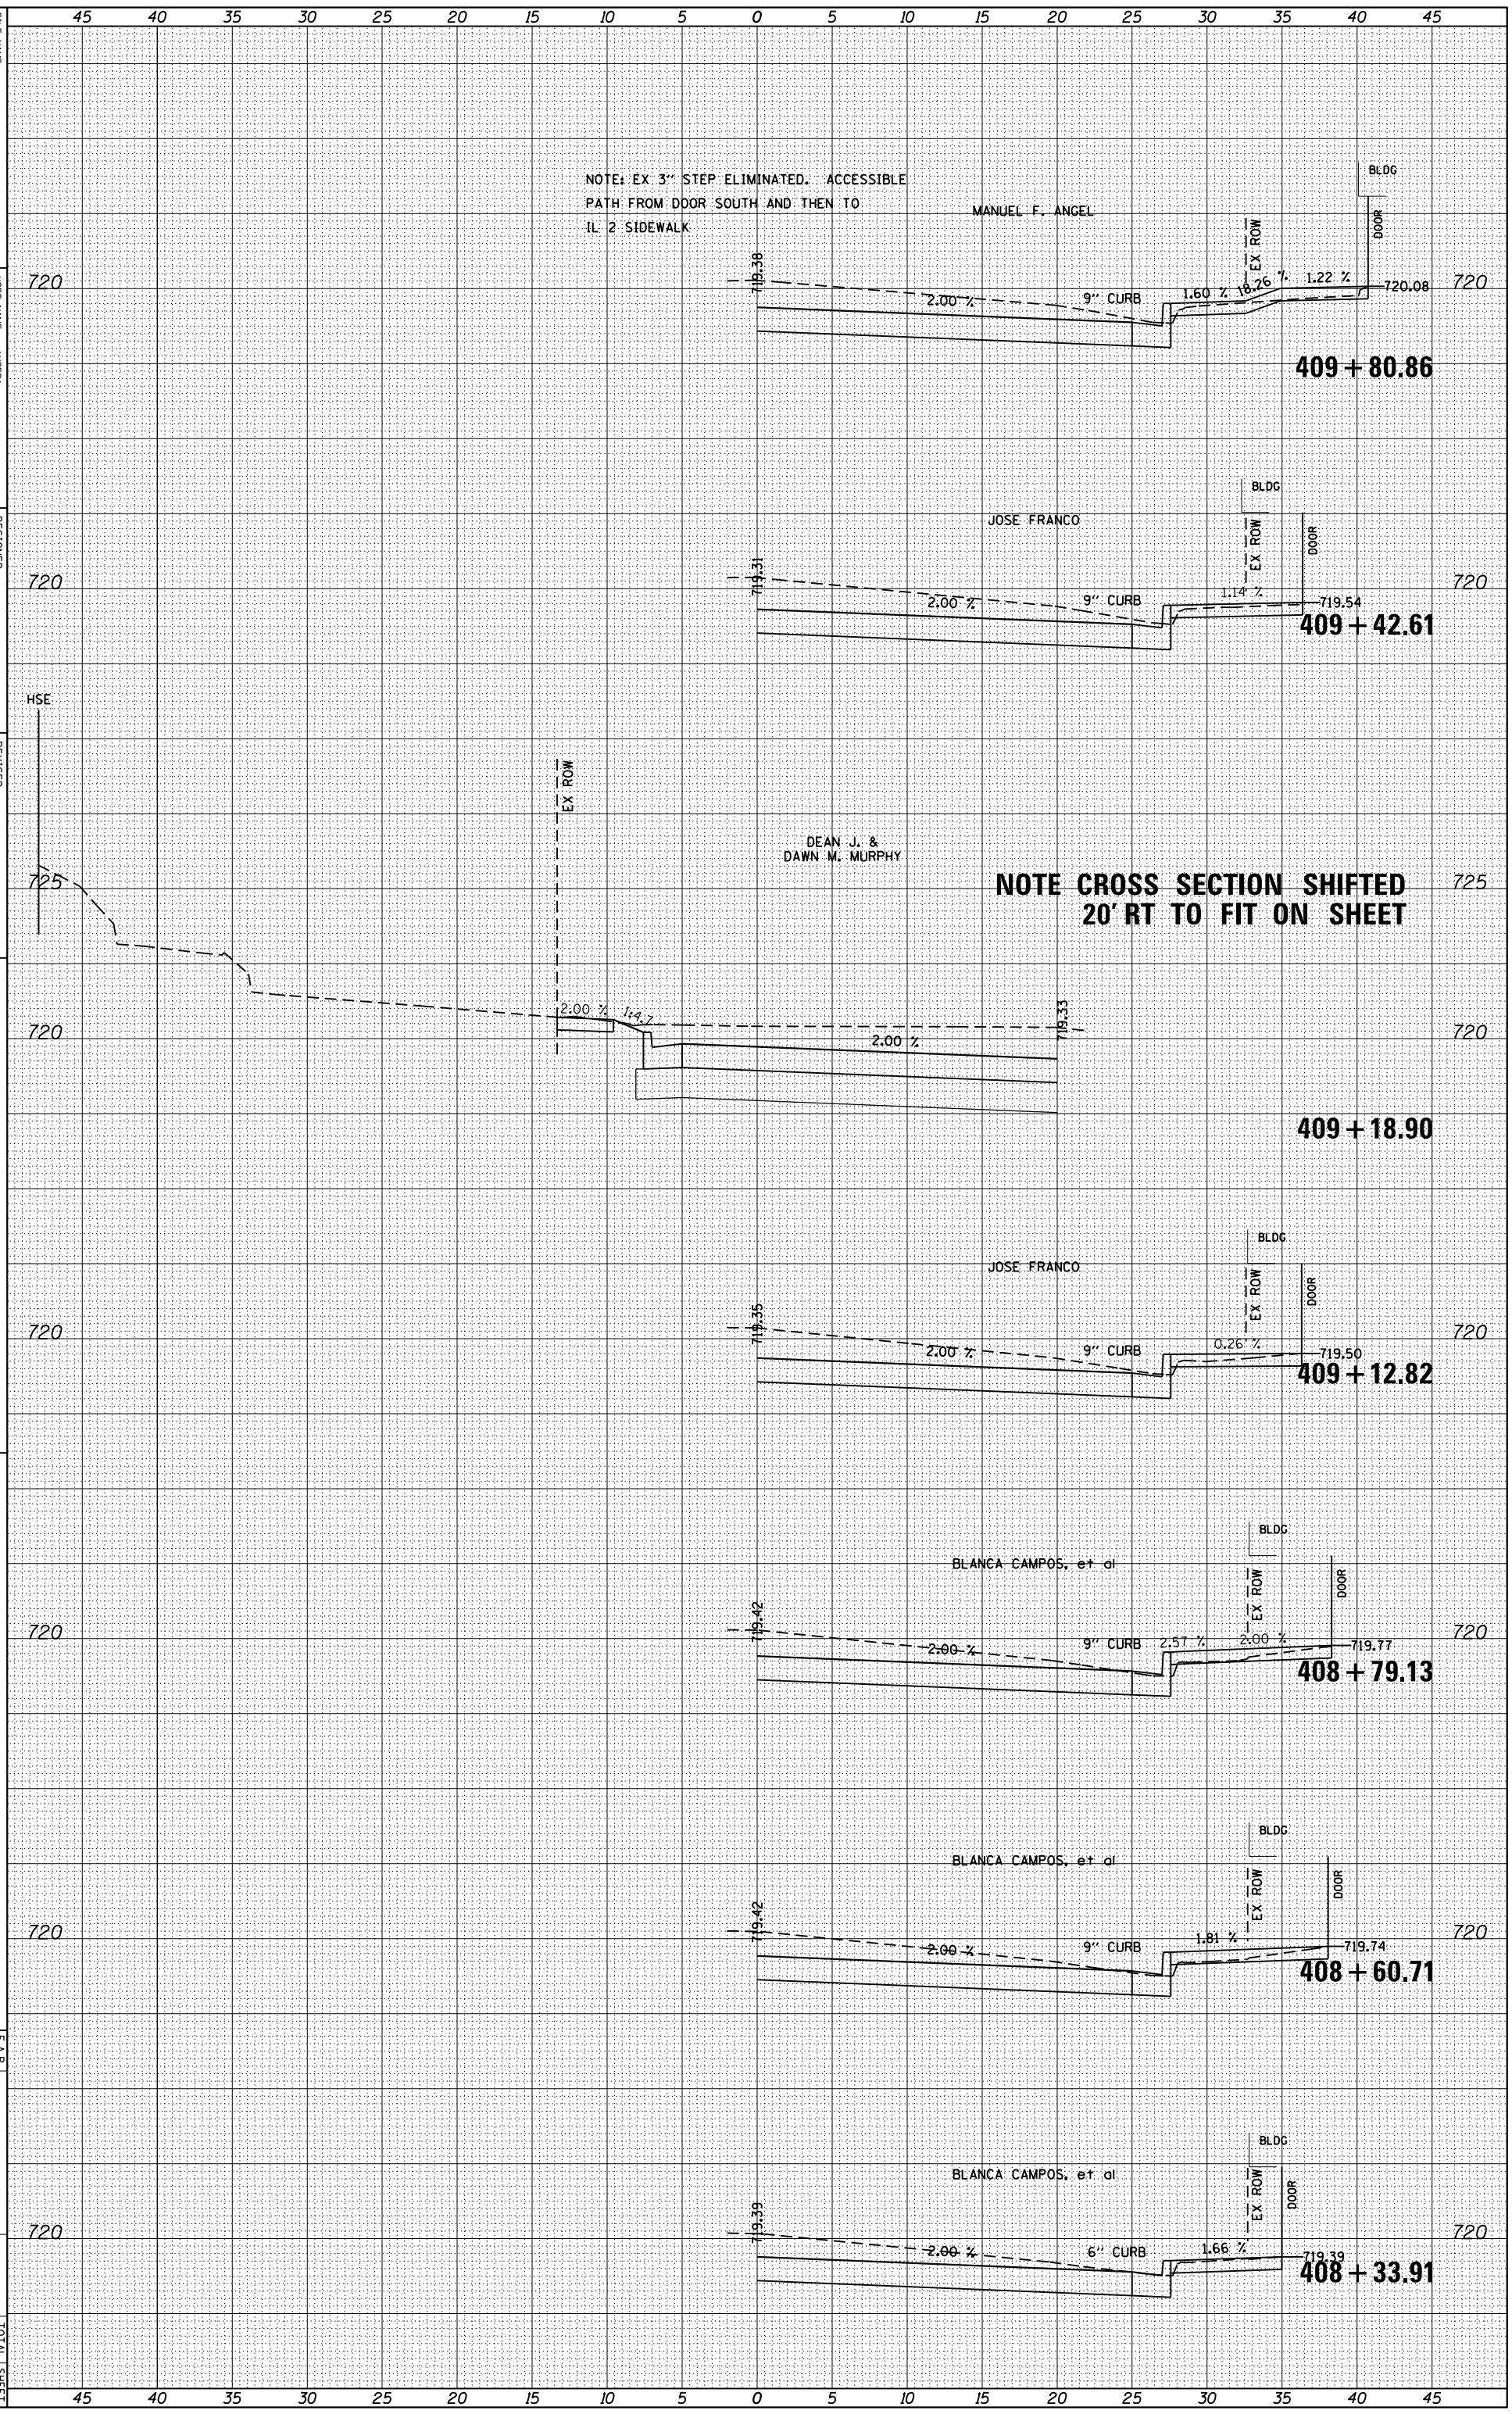

FILE NAME = $FILE1$

USER NAME = $USER$

PLOT SCALE = $SCALE$

PLOT DATE = $DATE$

DESIGNED	-	REVISED -
DRAWN	-	REVISED -
CHECKED	-	REVISED -
DATE	-	REVISED -

STATE OF ILLINOIS
DEPARTMENT OF TRANSPORTATION

SIDEWALK (ADA) DETAILS
LOOMIS TO MORGAN - BUSINESS ENTRANCES

SCALE:

SHEET NO. 11 OF 17 SHEETS

STA. 408+33.91 TO STA. 409+80.86

F.A.P RTE.	SECTION	COUNTY	TOTAL SHEETS	SHEET NO.
742	(32, 33) R-1	WINNEBAGO	705	479

ILLINOIS FED. AID PROJECT

CONTRACT NO. 64821