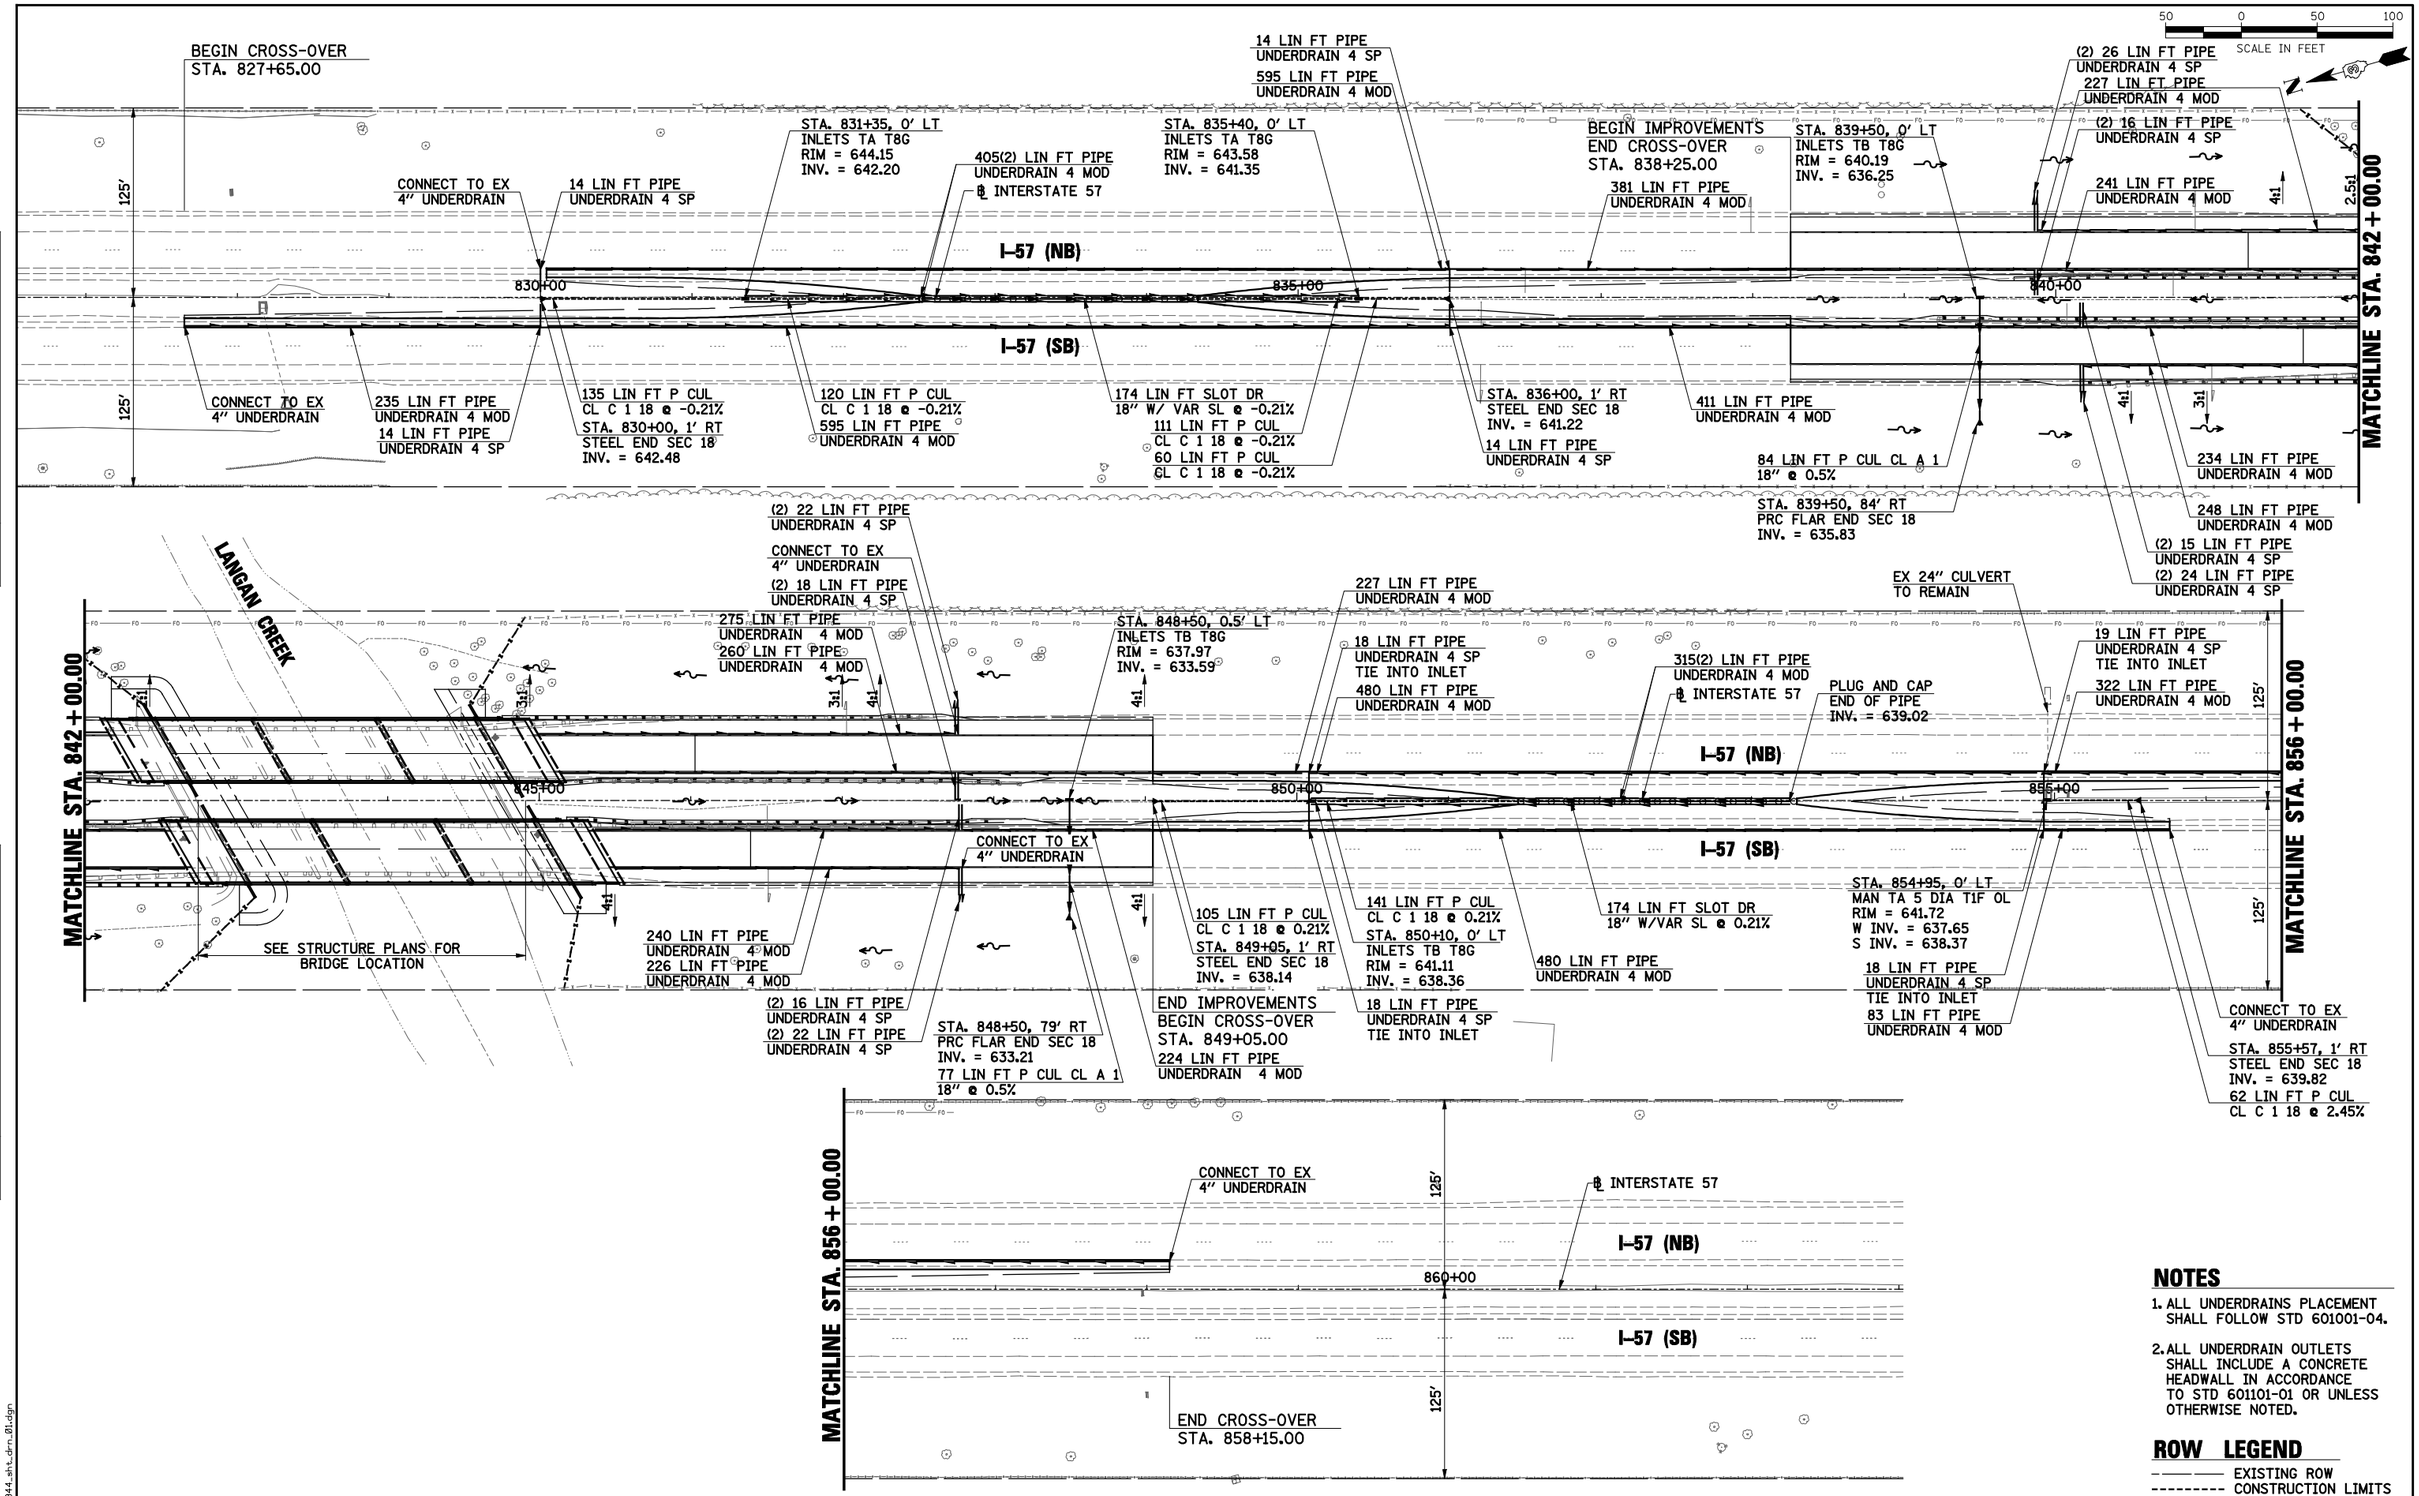

NOTES

1. ALL UNDERDRAINS PLACEMENT SHALL FOLLOW STD 601001-04.
2. ALL UNDERDRAIN OUTLETS SHALL INCLUDE A CONCRETE HEADWALL IN ACCORDANCE TO STD 601101-01 OR UNLESS OTHERWISE NOTED.

ROW LEGEND

———— EXISTING ROW
-------- CONSTRUCTION LIMITS

PLAN: SURVEYED, PLOTTED, ALIGNMENT CHECKED, RT. OF WAY CHECKED, CADD FILE NAME, NOTE BOOK, NO., BY, DATE

PROFILE: SURVEYED, PLOTTED, GRADES CHECKED, B.M. NOTED, STRUCTURE NOTATNS CHKD, NOTE BOOK, NO., BY, DATE

FILE NAME = D366944_sht_drn_01.dgn

Wight

USER NAME = bhenrichs	DESIGNED BAH	REVISED	
	DRAWN BAH	REVISED	
PLOT SCALE = 50.00 ' / IN.	CHECKED KAC	REVISED	
PLOT DATE = 12/7/2012	DATE 12/07/2012	REVISED	

STATE OF ILLINOIS
DEPARTMENT OF TRANSPORTATION

INTERSTATE 57 OVER LANGAN CREEK
DRAINAGE PLAN

SCALE: | SHEET OF SHEETS | STA. | TO STA.

F.A.I. RTE.	SECTION	COUNTY	TOTAL SHEETS	SHEET NO.
57	141 BR(SB) & 38-1 BR(NB)	IROQUOIS	138	32
		CONTRACT NO. 66944		
	ILLINOIS FED. AID PROJECT			