FINAL SURVEY	BY	DATE
SURVEYED		
PLOTTED		
TEMPLATE		
AREAS		
NOTE BOOK		
NO.	AREAS CHECKED	

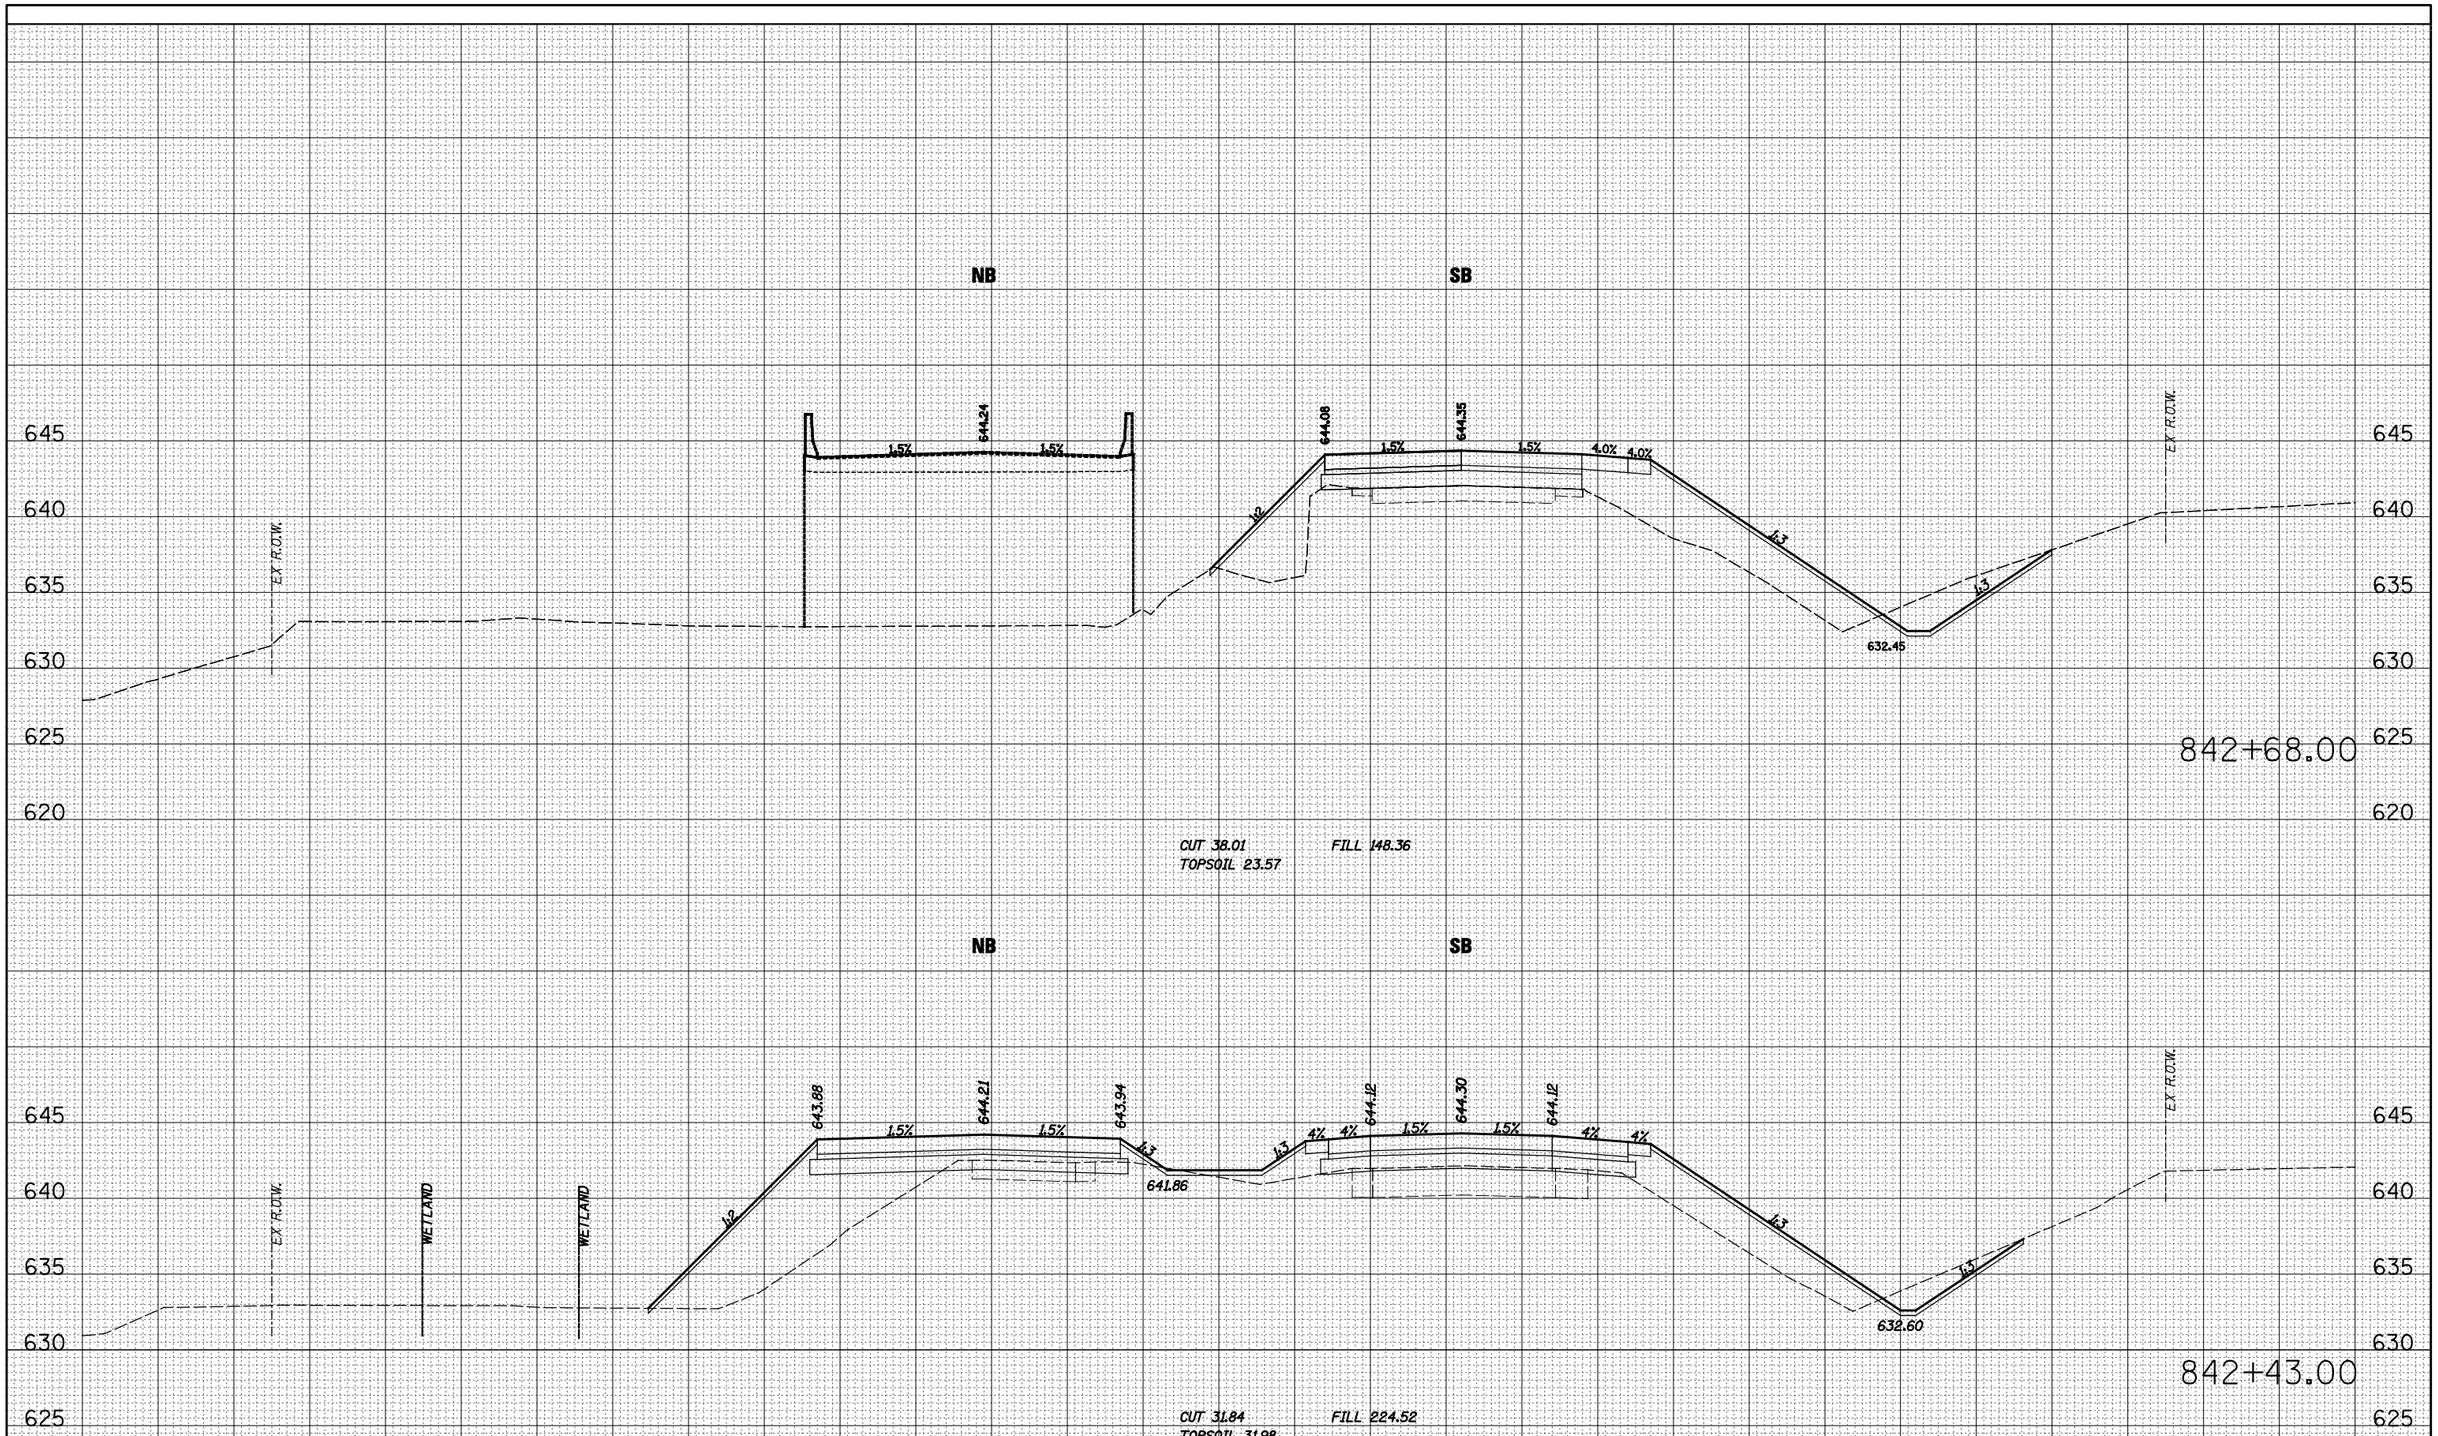

ORIGINAL SURVEY	BY	DATE
SURVEYED		
PLOTTED		
TEMPLATE		
AREAS		
NOTE BOOK		
NO.	AREAS CHECKED	

INTERSTATE 57

Wight

USER NAME = bhenrichs	DESIGNED BAH	REVISED -	
	DRAWN BAH	REVISED -	
PLOT SCALE = 10.0000 ' / IN.	CHECKED KAC	REVISED -	
PLOT DATE = 12/7/2012	DATE 12-07-2012	REVISED -	

STATE OF ILLINOIS
DEPARTMENT OF TRANSPORTATION

PROPOSED CROSS SECTIONS

SCALE: | SHEET 9 OF 18 SHEETS | STA. 842+43.00 | TO STA. 842+68.00

F.A.I. RTE.	SECTION	COUNTY	TOTAL SHEETS	SHEET NO.
57	141 BR(SB) & 38-1 BR(NB)	IROQUOIS	138	113
		CONTRACT NO. 66944		
	ILLINOIS FED. AID PROJECT			