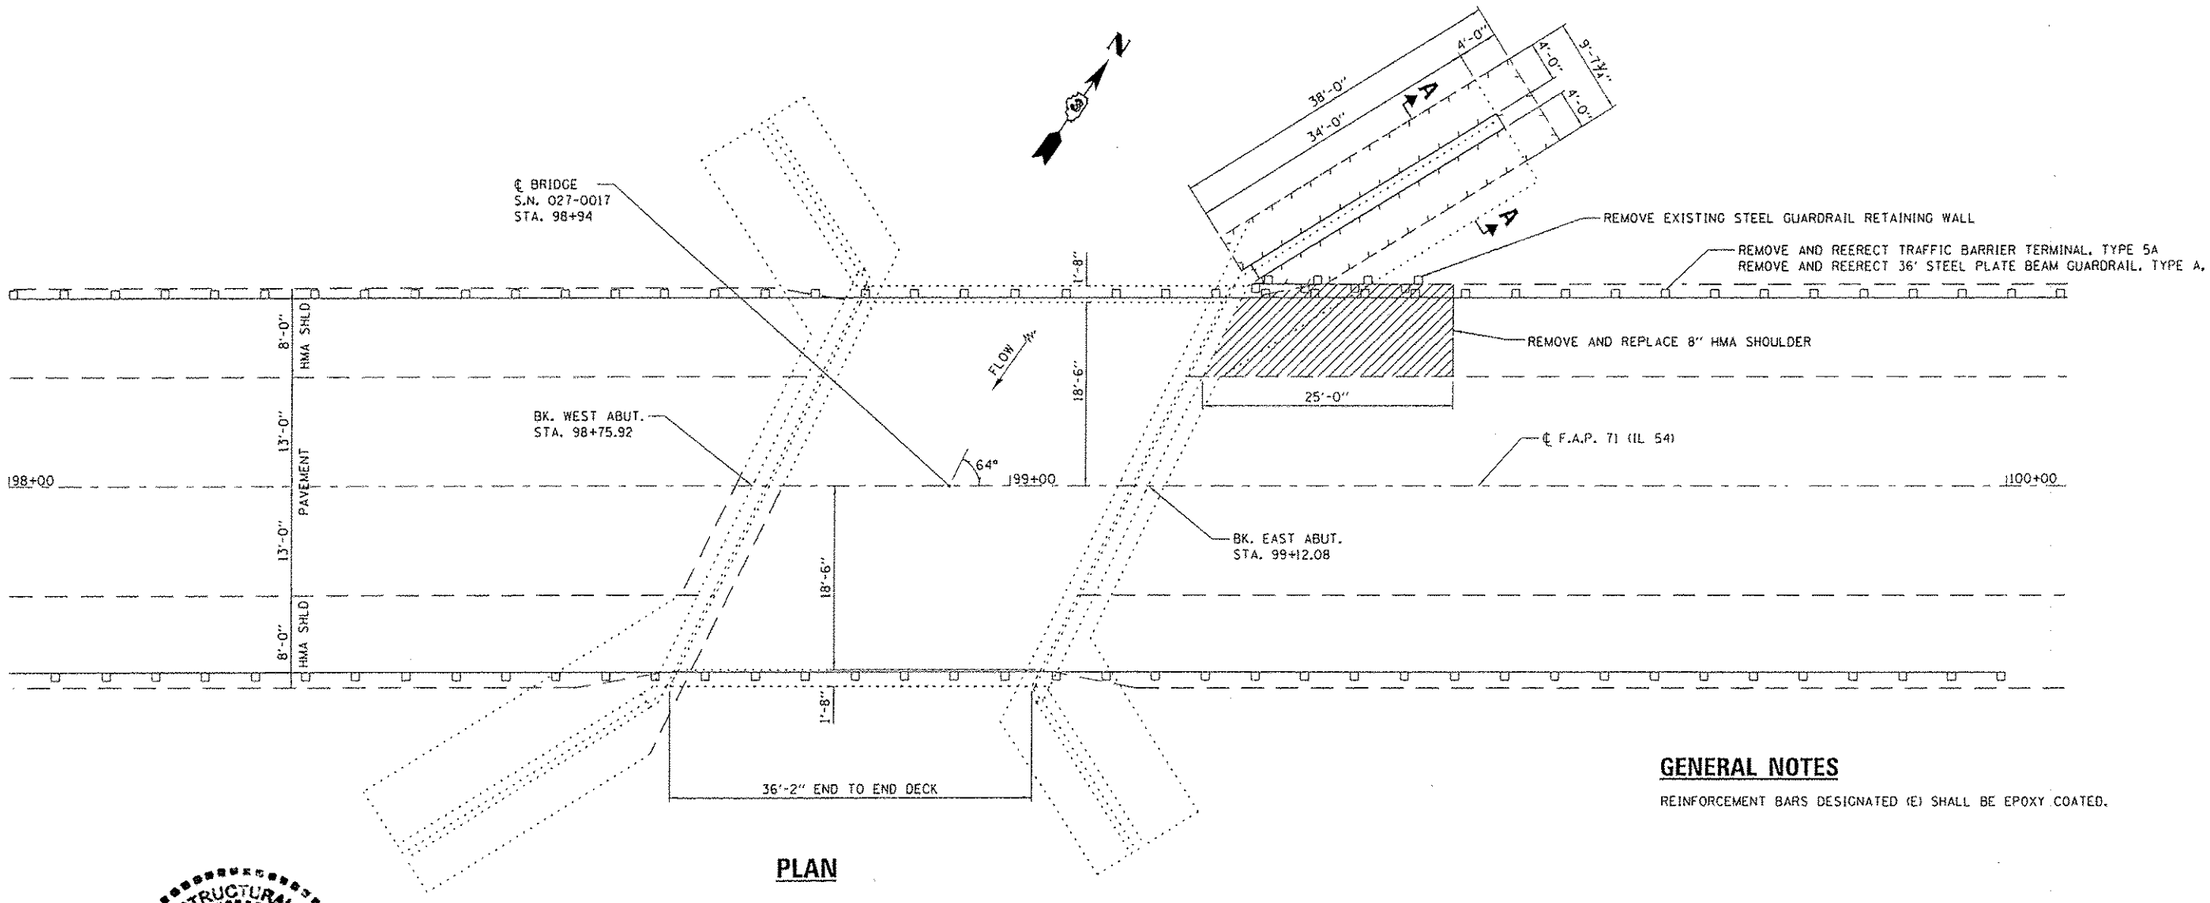

PLAN

GENERAL NOTES

REINFORCEMENT BARS DESIGNATED (E) SHALL BE EPOXY COATED.

LICENSED STRUCTURAL ENGINEER
DAVID CARL PUZEY
081-005470
SPRINGFIELD
ILLINOIS
STATE OF ILLINOIS

D. Carl Puzey 1/17/13
Expires 11/30/14

FILE NAME = c:\pw_work\pwidot\woodshankcl\d0314087\D366C52-sht-details.dgn	USER NAME = woodshankcl	DESIGNED - RW	REVISED -	STATE OF ILLINOIS DEPARTMENT OF TRANSPORTATION
	PLOT SCALE = 100.0000 ' / in.	DRAWN - RW	REVISED -	GENERAL PLAN DETAILS FOR STRUCTURE NO. 027-0017
MODEL NAME	PLOT DATE = 11/16/2012	CHECKED - SMR	REVISED -	SCALE: SHEET 1 OF 4 SHEETS STA. TO STA.
		DATE -	REVISED -	

F.A.P. RTE.	SECTION	COUNTY	TOTAL SHEETS	SHEET NO.
71	(113-RB)1	FORD	9	6
		CONTRACT NO. 66C52		
	ILLINOIS FED. AID PROJECT			