ORIGINAL SURVEY		BY	DATE
NOTE BOOK	SURVEYED		
NO.	PLOTTED		
	TEMPLATE		
	AREAS		
	AREAS CHECKED		

FINAL SURVEY		BY	DATE
NOTE BOOK	SURVEYED		
NO.	PLOTTED		
	TEMPLATE		
	AREAS		
	AREAS CHECKED		

FILE NAME = $FILE$

USER NAME = $USER$

PLOT SCALE = $SCALE$

PLOT DATE = $DATE$

DESIGNED	-	JL
DRAWN	-	JL
CHECKED	-	JES
DATE	-	12-07-12

REVISED	-	
REVISED	-	
REVISED	-	
REVISED	-	

STATE OF ILLINOIS
DEPARTMENT OF TRANSPORTATION

CROSS SECTIONS
US RTE 24 OVER BIG SISTER CREEK & LITTLE SISTER CREEK

SCALE: 1" = 10'

SHEET NO. 6 OF 12 SHEETS

STA. 1441+38.55 TO STA. 1445+00
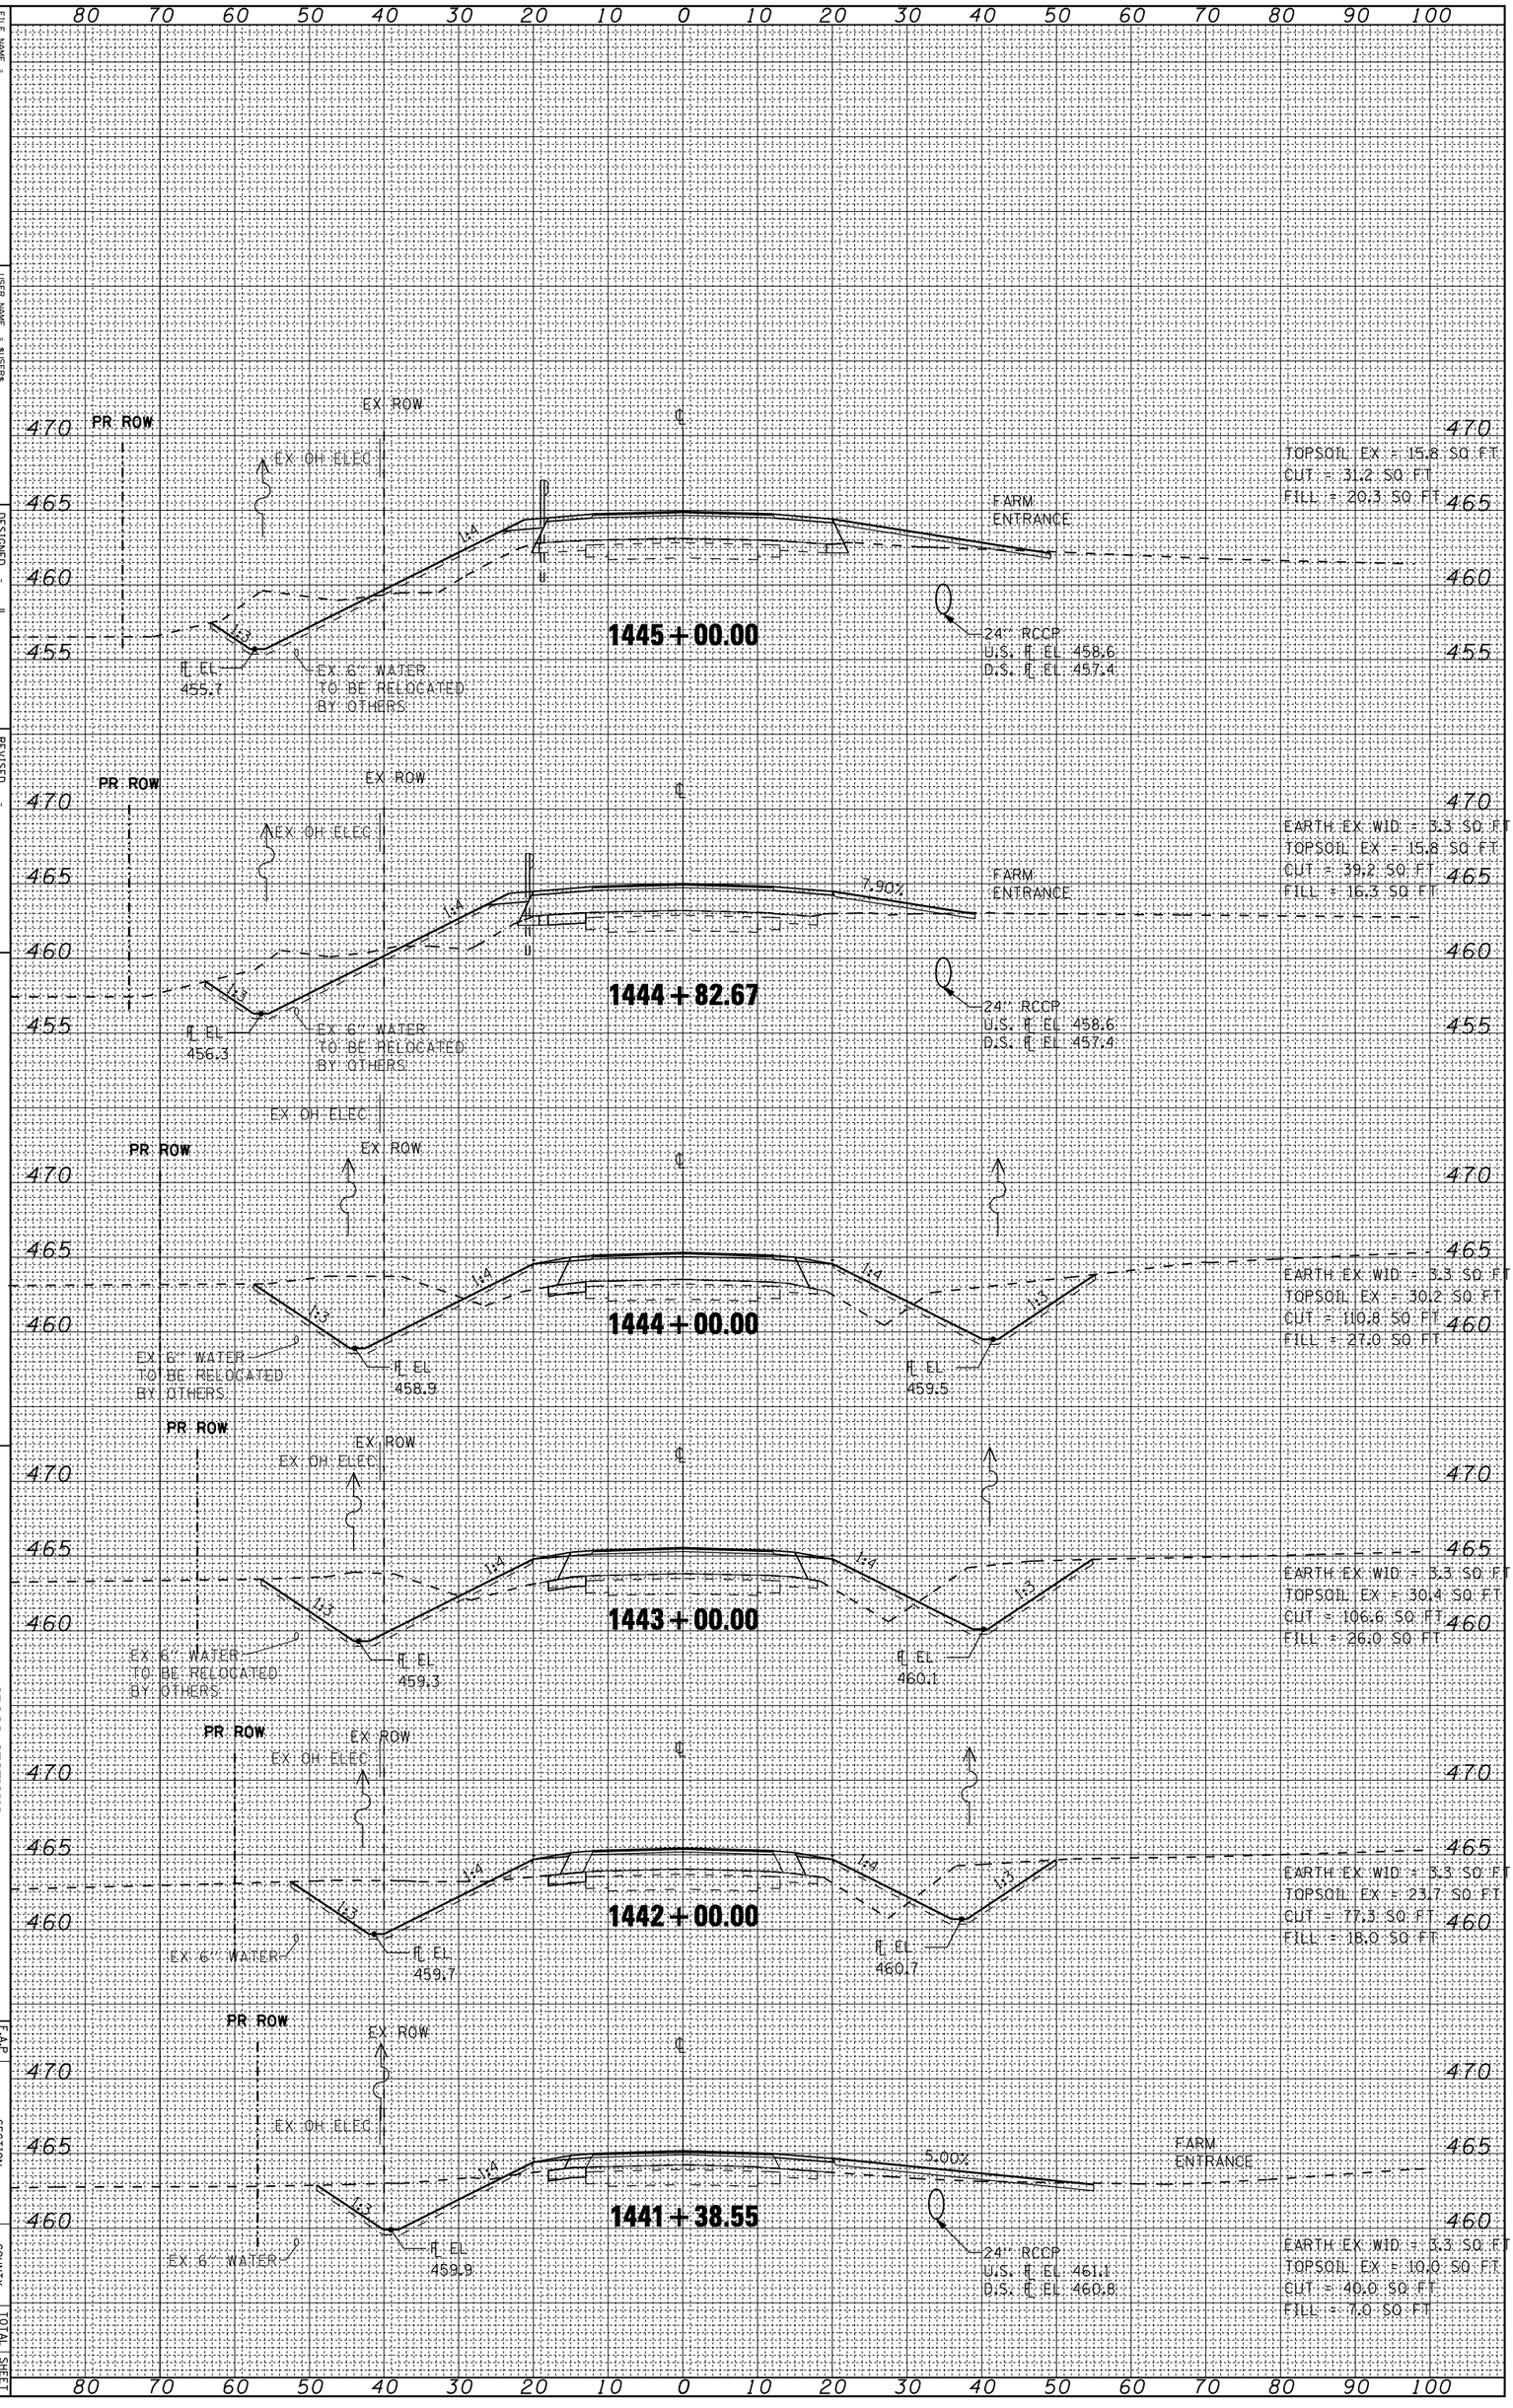
F.A.P. RTE.	SECTION	COUNTY	TOTAL SHEETS	SHEET NO.
317	(137BR, BR-1)BR	FULTON	118	112
	(ILLINOIS) FED. AID PROJECT	CONTRACT NO. 68699