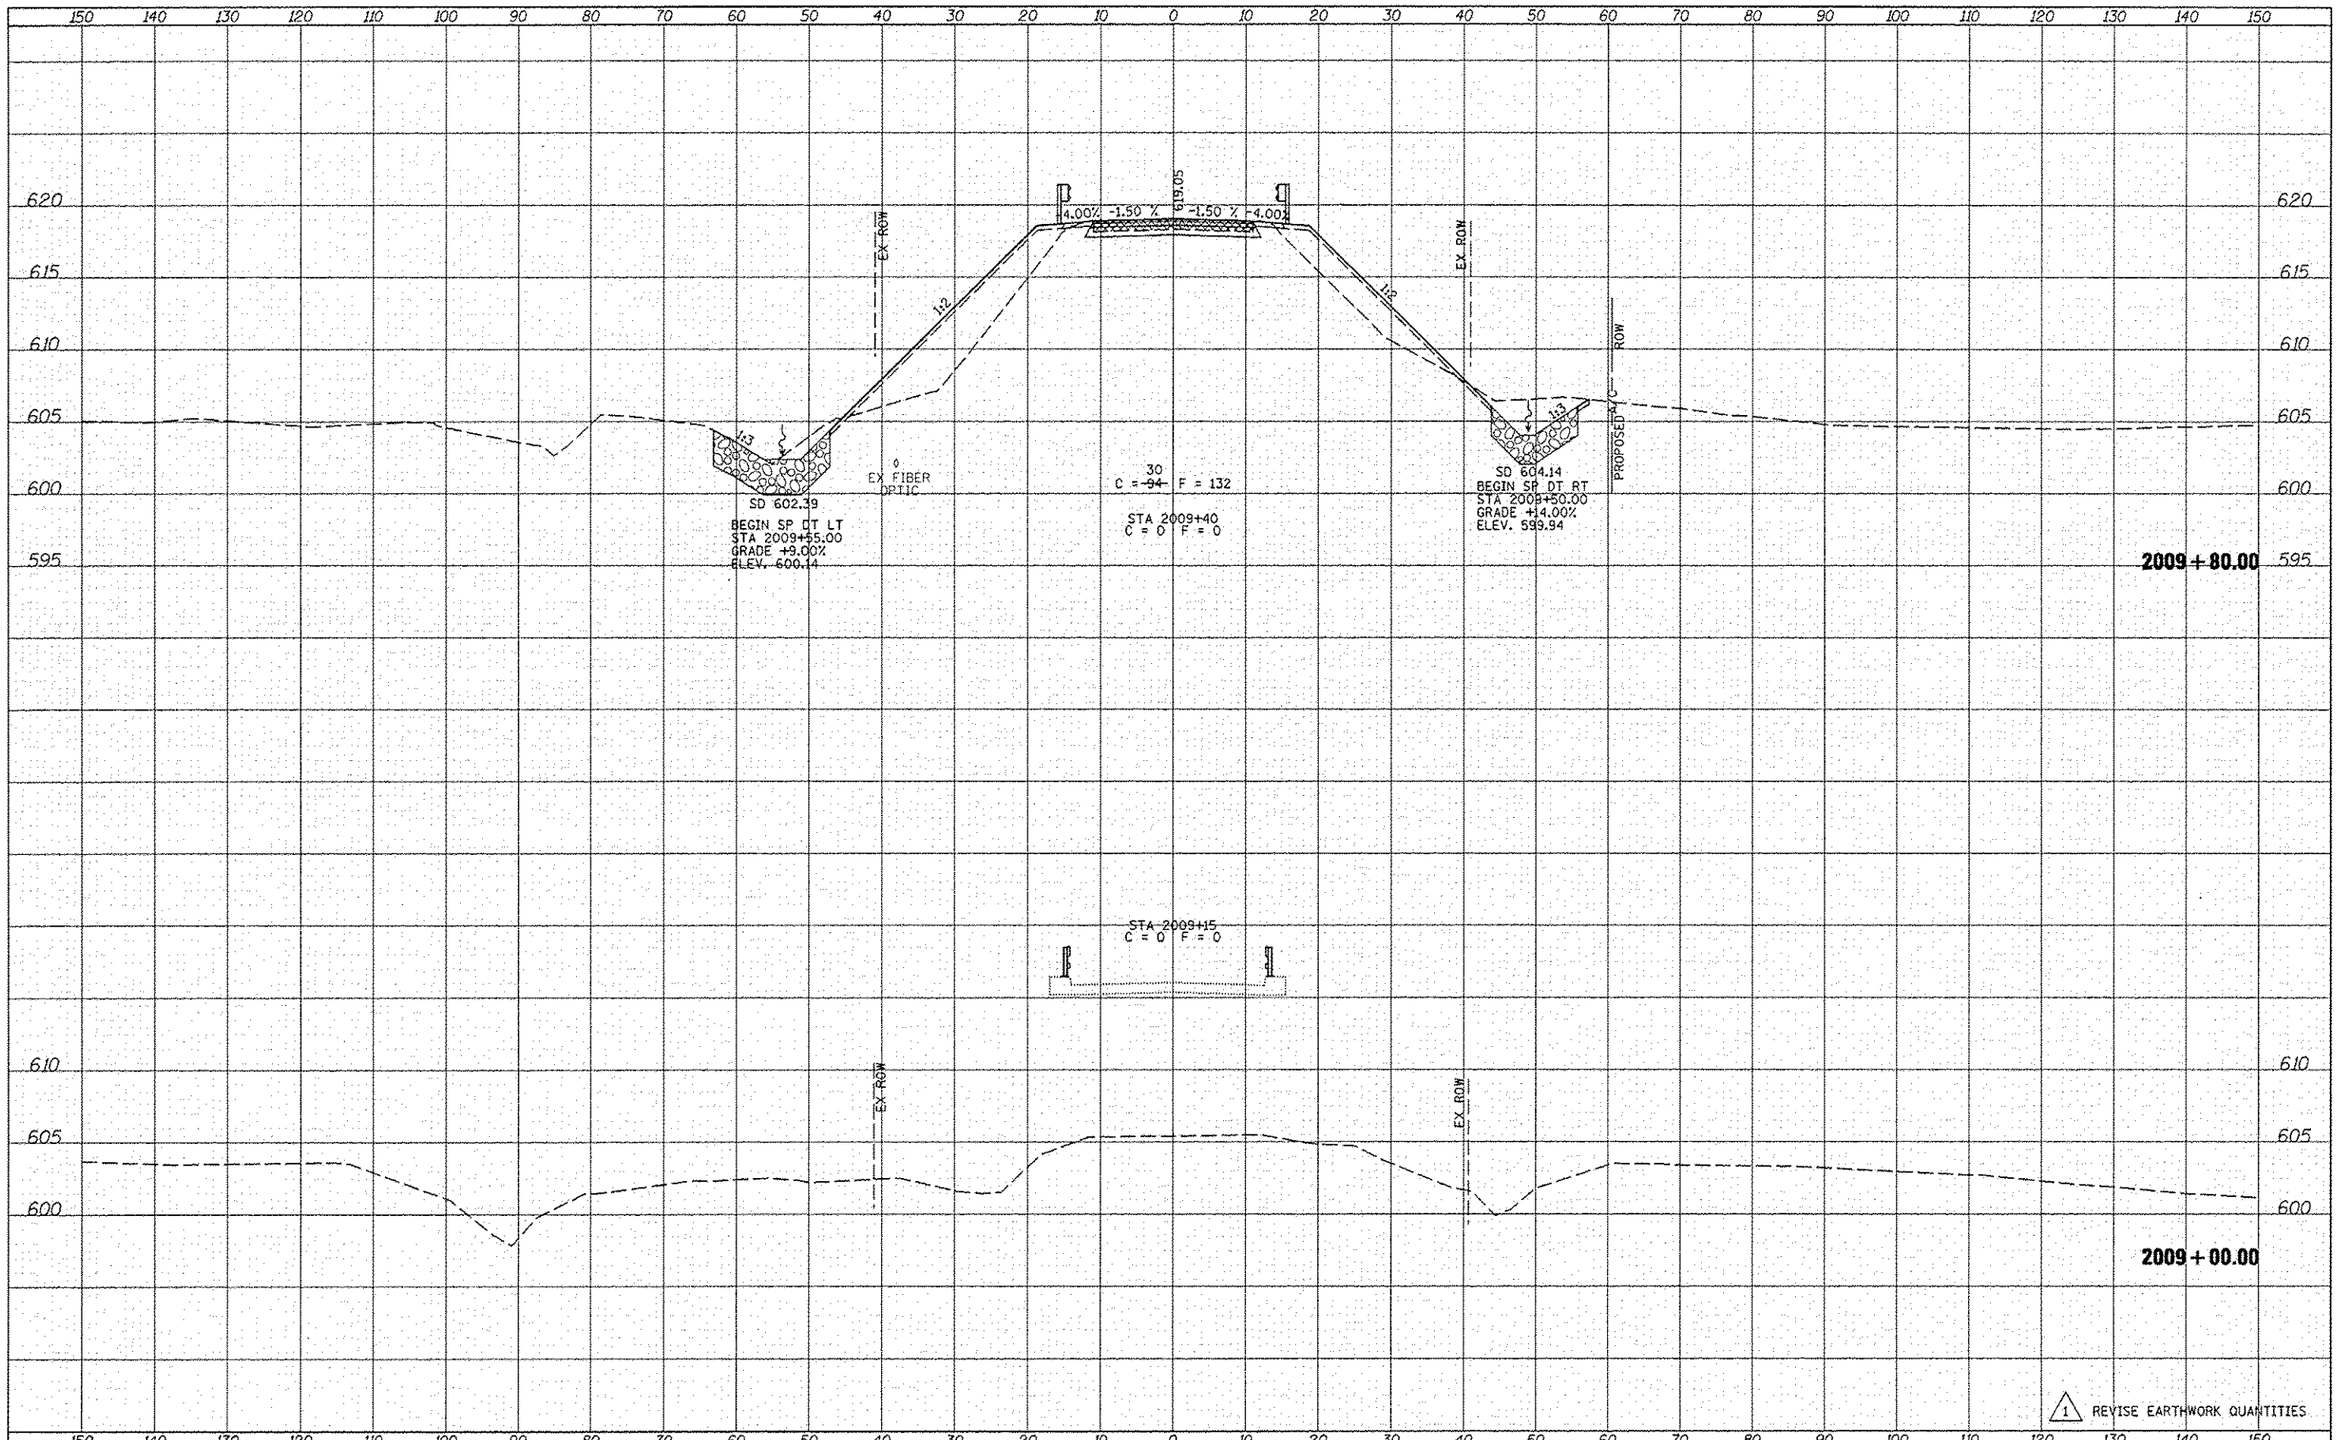


1 REVISE EARTHWORK QUANTITIES

| | | | |
|---|---|---|---|
| FILE NAME = W:\Transportation\2891\Grading Plans\CADD Sheets\D468A42-sht-xssh\CH14.dgn | USER NAME = jdeen | DESIGNED - JRB | REVISED - 1 02/07/2013 |
| | | DRAWN - TJD | REVISED - 02/21/2013 |
| | PLOT SCALE = 20.00 ' / IN. | CHECKED - AWM | REVISED - |
| XS.SHEET | PLOT DATE = 2/21/2013 | DATE - 12-12-12 | REVISED - |

**STATE OF ILLINOIS**
**DEPARTMENT OF TRANSPORTATION**

**FAP 407 (IL RTE 336)**
**CROSS SECTIONS -- CH14**

SCALE: 1"=10' H, 1"=2' V | SHEET 2 OF 19 SHEETS | STA. 2009+00.00 TO STA. 2009+80.00

| F.A.P. RTE. | SECTION | COUNTY | TOTAL SHEETS | SHEET NO. |
|---|---|---|---|---|
| 407 | 155-31A | McDONOUGH | 671 | 532 |
| | | CONTRACT NO. 68A42 | | |
| | | ILLINOIS FED. AID PROJECT | | |