FINAL SURVEY NOTE BOOK	NO.	SURVEYED	PLOTTED	TEMPLATE	AREAS CHECKED	BY	DATE
ORIGINAL SURVEY NOTE BOOK	NO.	SURVEYED	PLOTTED	TEMPLATE	AREAS CHECKED	BY	DATE

150 140 130 120 110 100 90 80 70 60 50 40 30 20 10 0 10 20 30 40 50 60 70 80 90 100 110 120 130 140 150

660 655 650 645 640 635 630 625 620

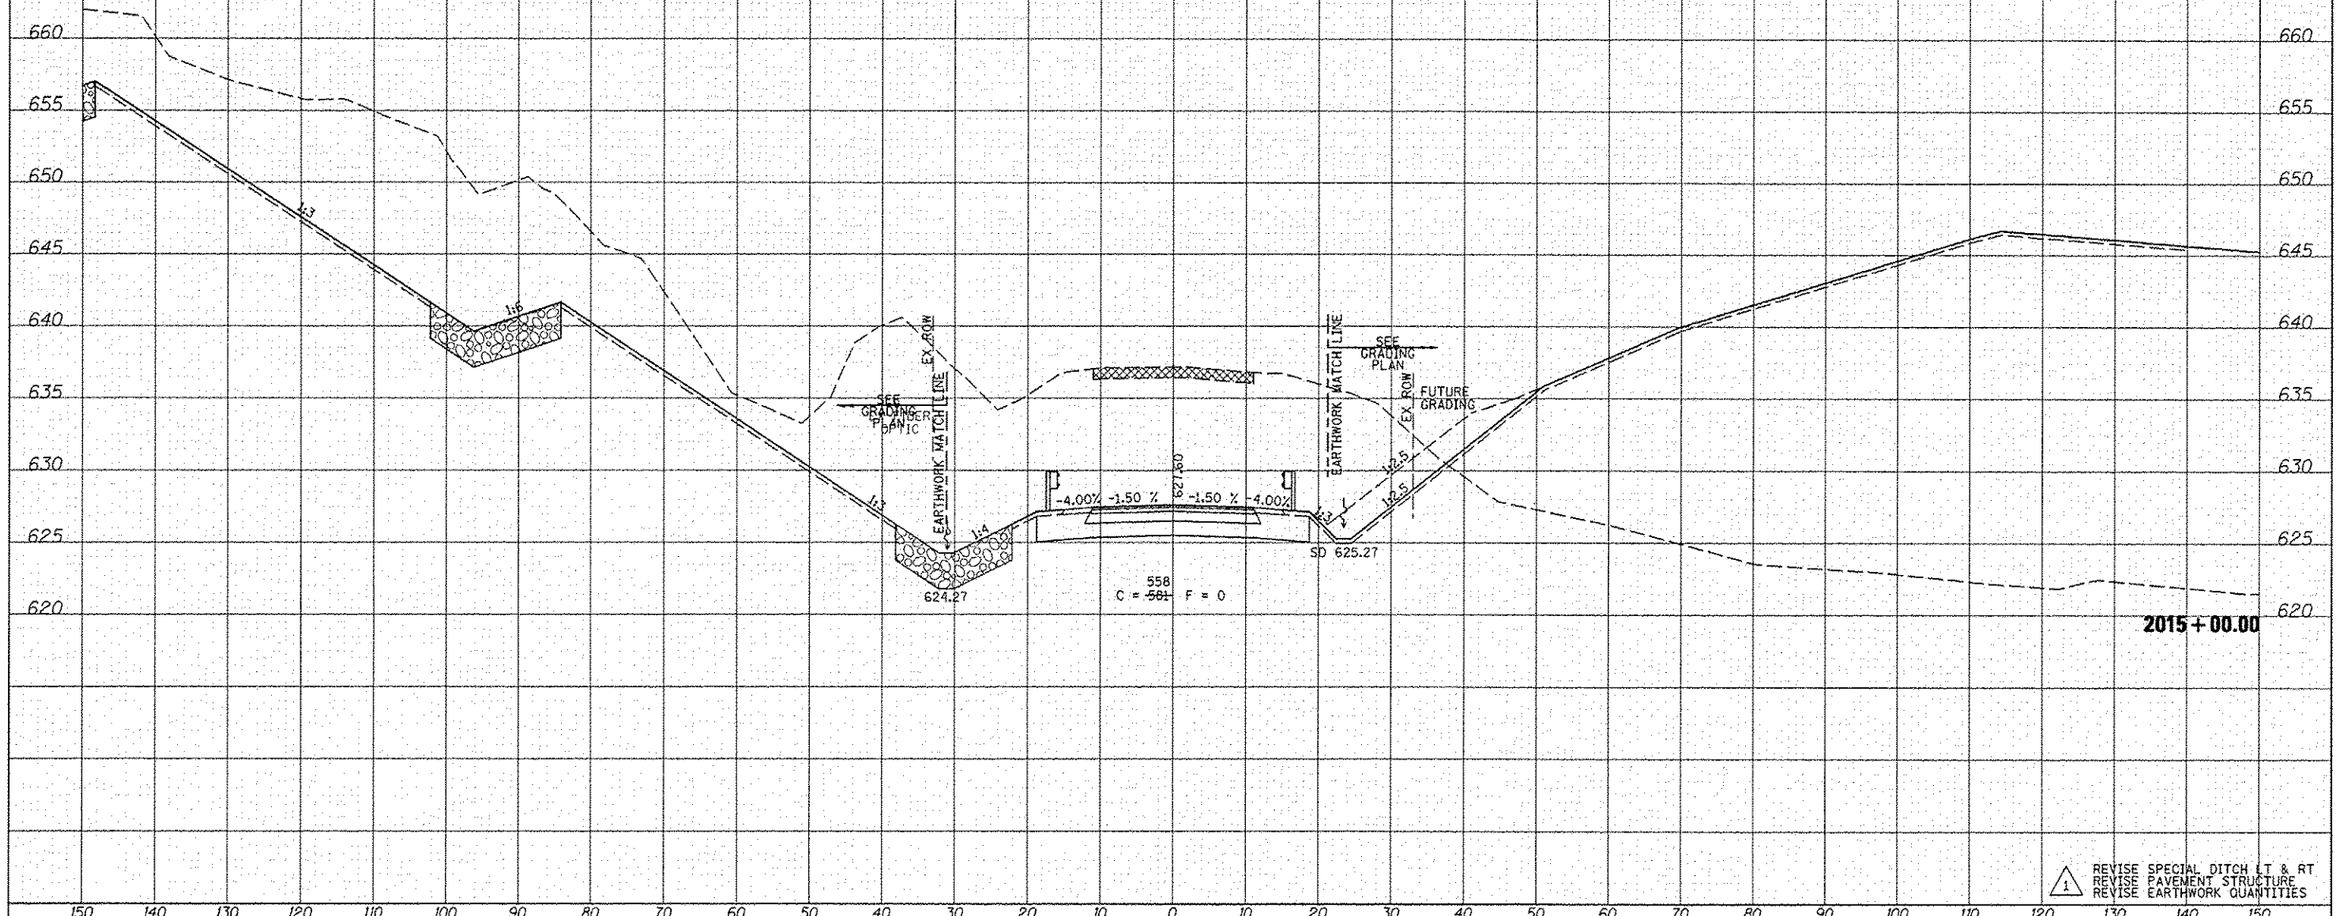

1 REVISE SPECIAL DITCH LT & RT
REVISE PAVEMENT STRUCTURE
REVISE EARTHWORK QUANTITIES

FILE NAME =	USER NAME = jdeen	DESIGNED - JRB	REVISED - ⚠1 02/07/2013
Y:\Transportation\2091\Grading Plans\CADD Sheets\10468A42-sht-xssh\CH14.dgn		DRAWN - TJD	REVISED - 02/21/2013
	PLOT SCALE = 20.00 ' / IN.	CHECKED - AWM	REVISED -
XS.SHEET	PLOT DATE = 2/21/2013	DATE - 12-12-12	REVISED -

STATE OF ILLINOIS
DEPARTMENT OF TRANSPORTATION

FAP 407 (IL RTE 336)
CROSS SECTIONS – CH14

SCALE: 1"=10' H, 1"=5' V | SHEET 9 OF 19 SHEETS | STA. 2015+00.00 TO STA. 2015+00.00

F.A.P. RTE.	SECTION	COUNTY	TOTAL SHEETS	SHEET NO.
407	155-3IA	McDONOUGH	671	539
		CONTRACT NO. 68A42		
		ILLINOIS FED. AID PROJECT		