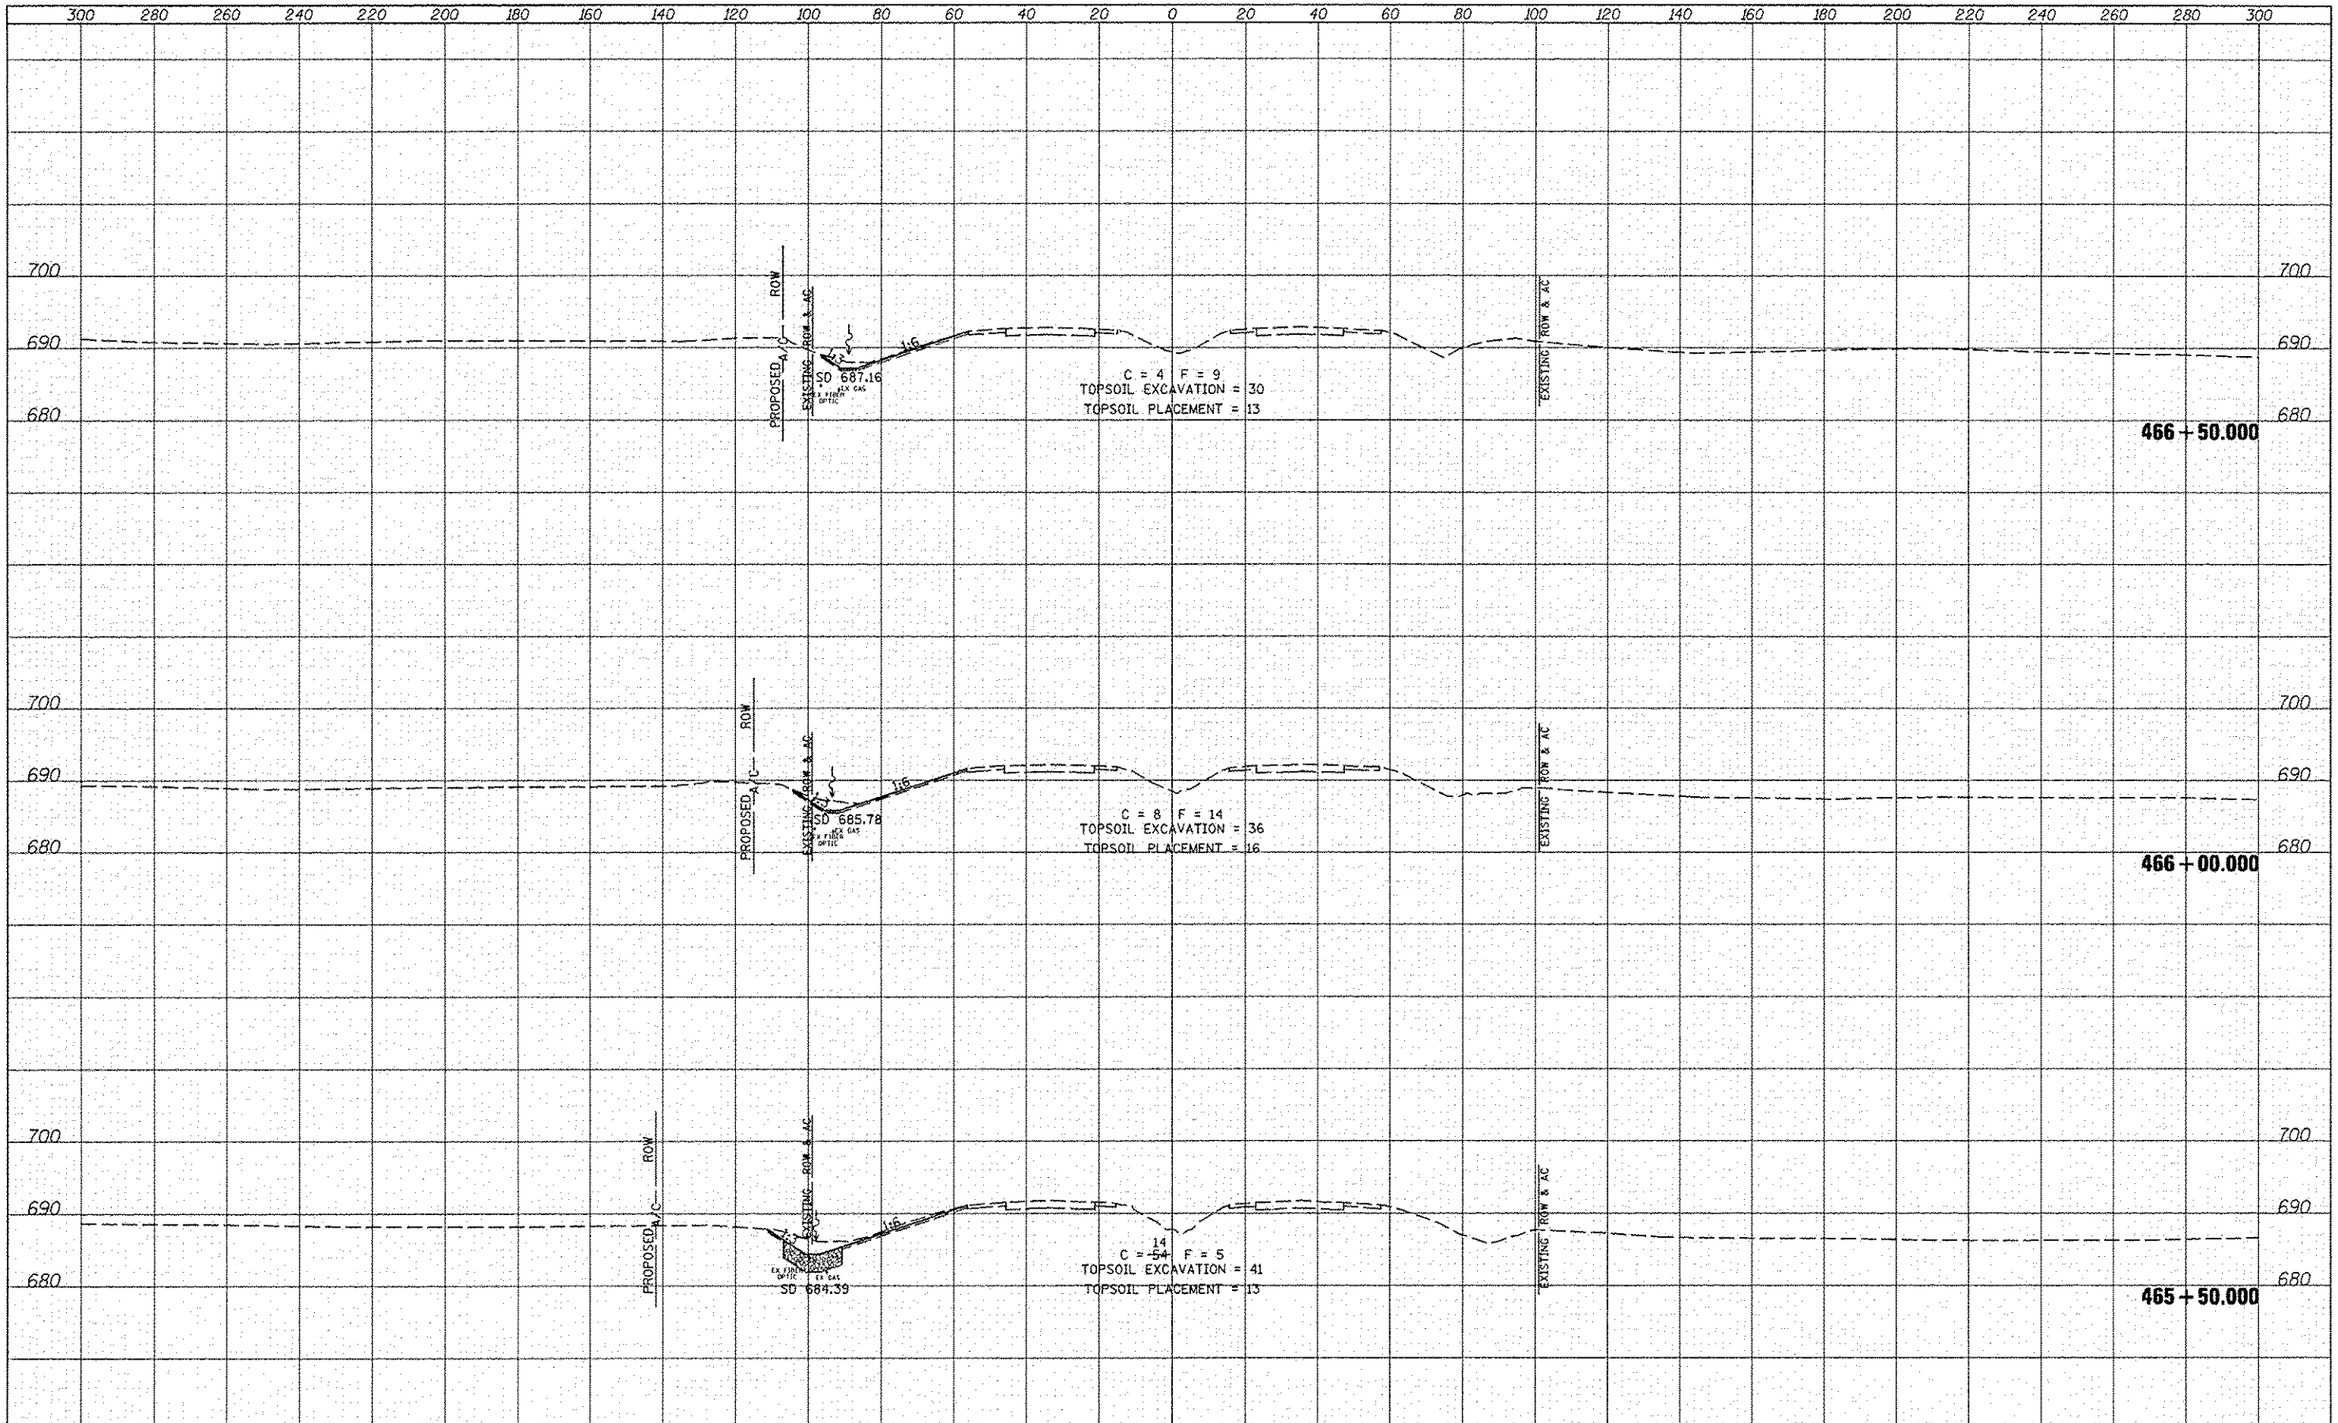

FILE NAME = Y:\Transportation\2891\Grading Plans\CADD Sheets\0468A42-sht-xsshtU567.dgn	USER NAME = jdeen	DESIGNED - JRB	REVISED 1 - 02/21/2013	STATE OF ILLINOIS DEPARTMENT OF TRANSPORTATION	FAP 407 (IL RTE 336) CROSS SECTIONS - US RTE 67	F.A.P. RTE. 407	SECTION (55-3)A	COUNTY McDONOUGH	TOTAL SHEETS 671	SHEET NO. 631
	PLOT SCALE = 40.00 ' / IN.	DRAWN - TJD	REVISED -					CONTRACT NO. 68A42		
	PLOT DATE = 2/21/2013	CHECKED - AWM	REVISED -		SCALE: 1"=20' H 1"=10' V	SHEET NO. 16 OF 17 SHEETS	STA. 465+50.000 TO STA. 466+50.000	ILLINOIS FED. AID PROJECT		
		DATE - 12-12-12	REVISED -							