PP-95

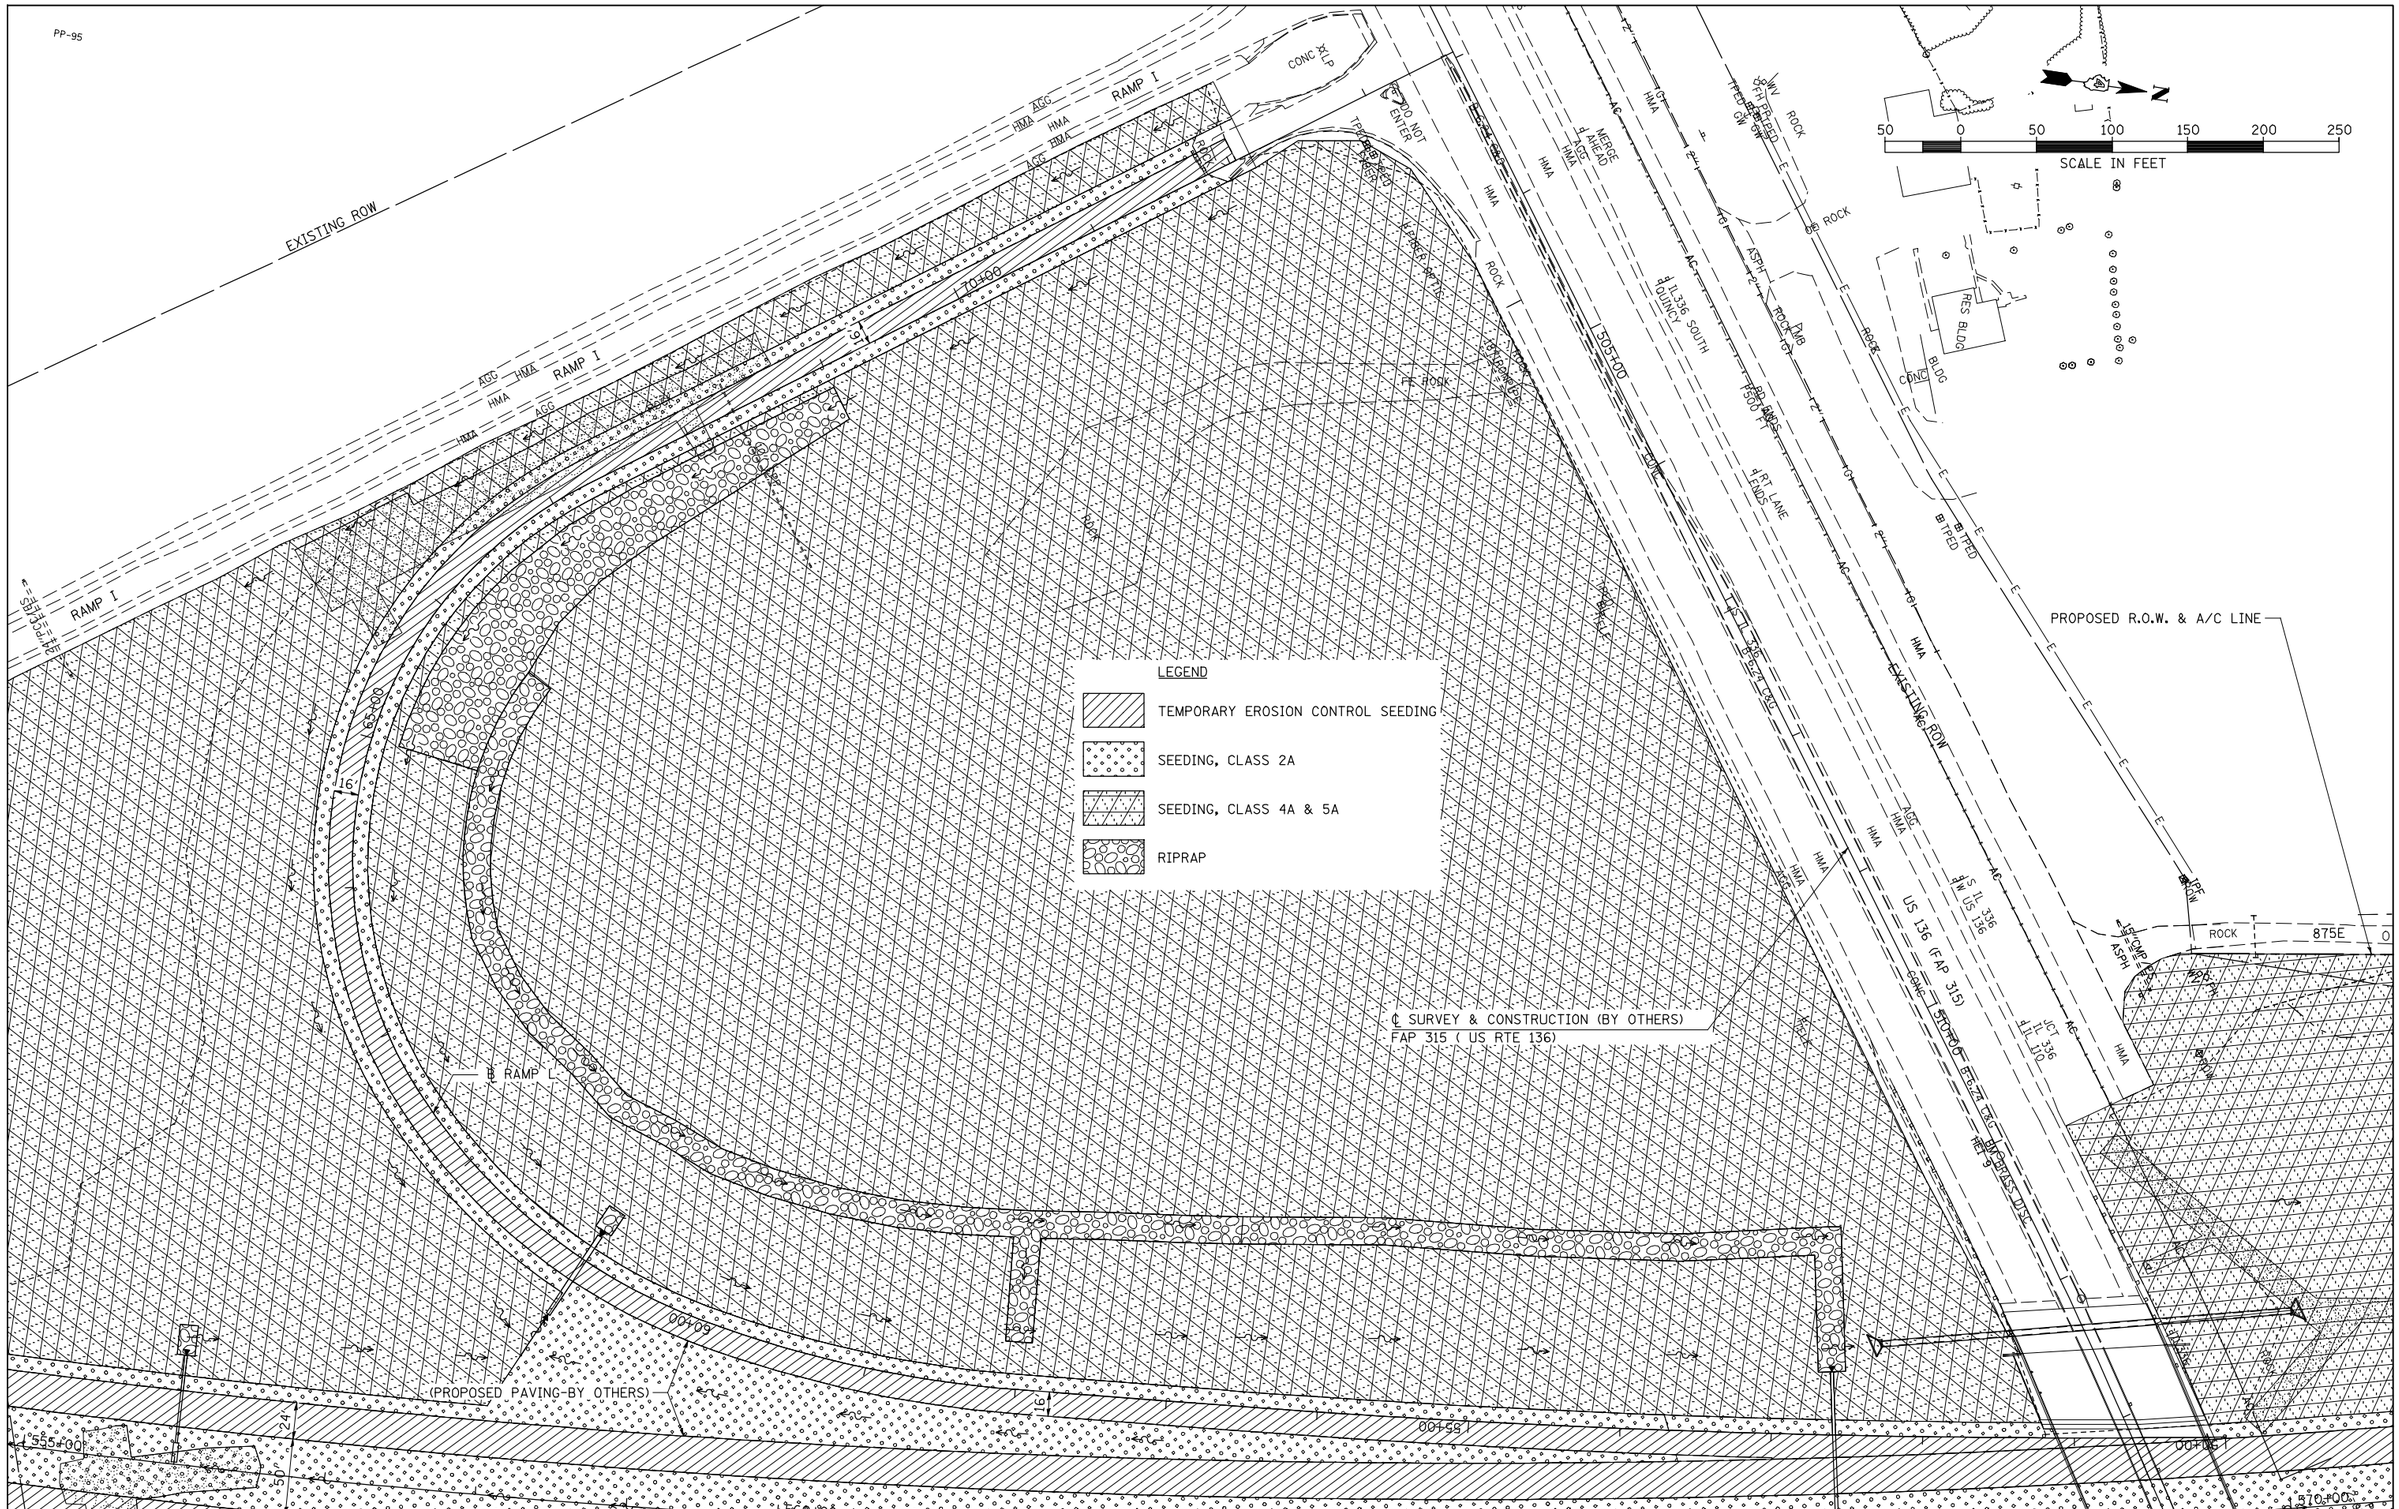

FILE NAME = vi\transportation\2891\grading plans\2891L26-RampL.dgn	USER NAME = jdeen	DESIGNED - JRB	REVISED -
		DRAWN - JMO	REVISED -
	PLOT SCALE = 100.00 ' / IN.	CHECKED - AWM	REVISED -
	PLOT DATE = 12/12/2012	DATE - 12-12-12	REVISED -

STATE OF ILLINOIS
DEPARTMENT OF TRANSPORTATION

FAP 407 (IL RTE 336)
LANDSCAPING PLAN – RAMP L

SCALE: 1"=50' | SHEET NO. 1 OF 1 SHEETS | STA. 50+00.00 TO STA. 72+04.23

F.A.P. RTE.	SECTION	COUNTY	TOTAL SHEETS	SHEET NO.
407	(55-3)A	McDONOUGH	671	238
		CONTRACT NO. 68A42		
		ILLINOIS	FED. AID PROJECT	