FINAL SURVEY		BY	DATE
NOTE BOOK	SURVEYED		
NO.	PLOTTED		
	TEMPLATE		
	AREAS		
	AREAS CHECKED		

ORIGINAL SURVEY		BY	DATE
NOTE BOOK	SURVEYED		
NO.	PLOTTED		
	TEMPLATE		
	AREAS		
	AREAS CHECKED		

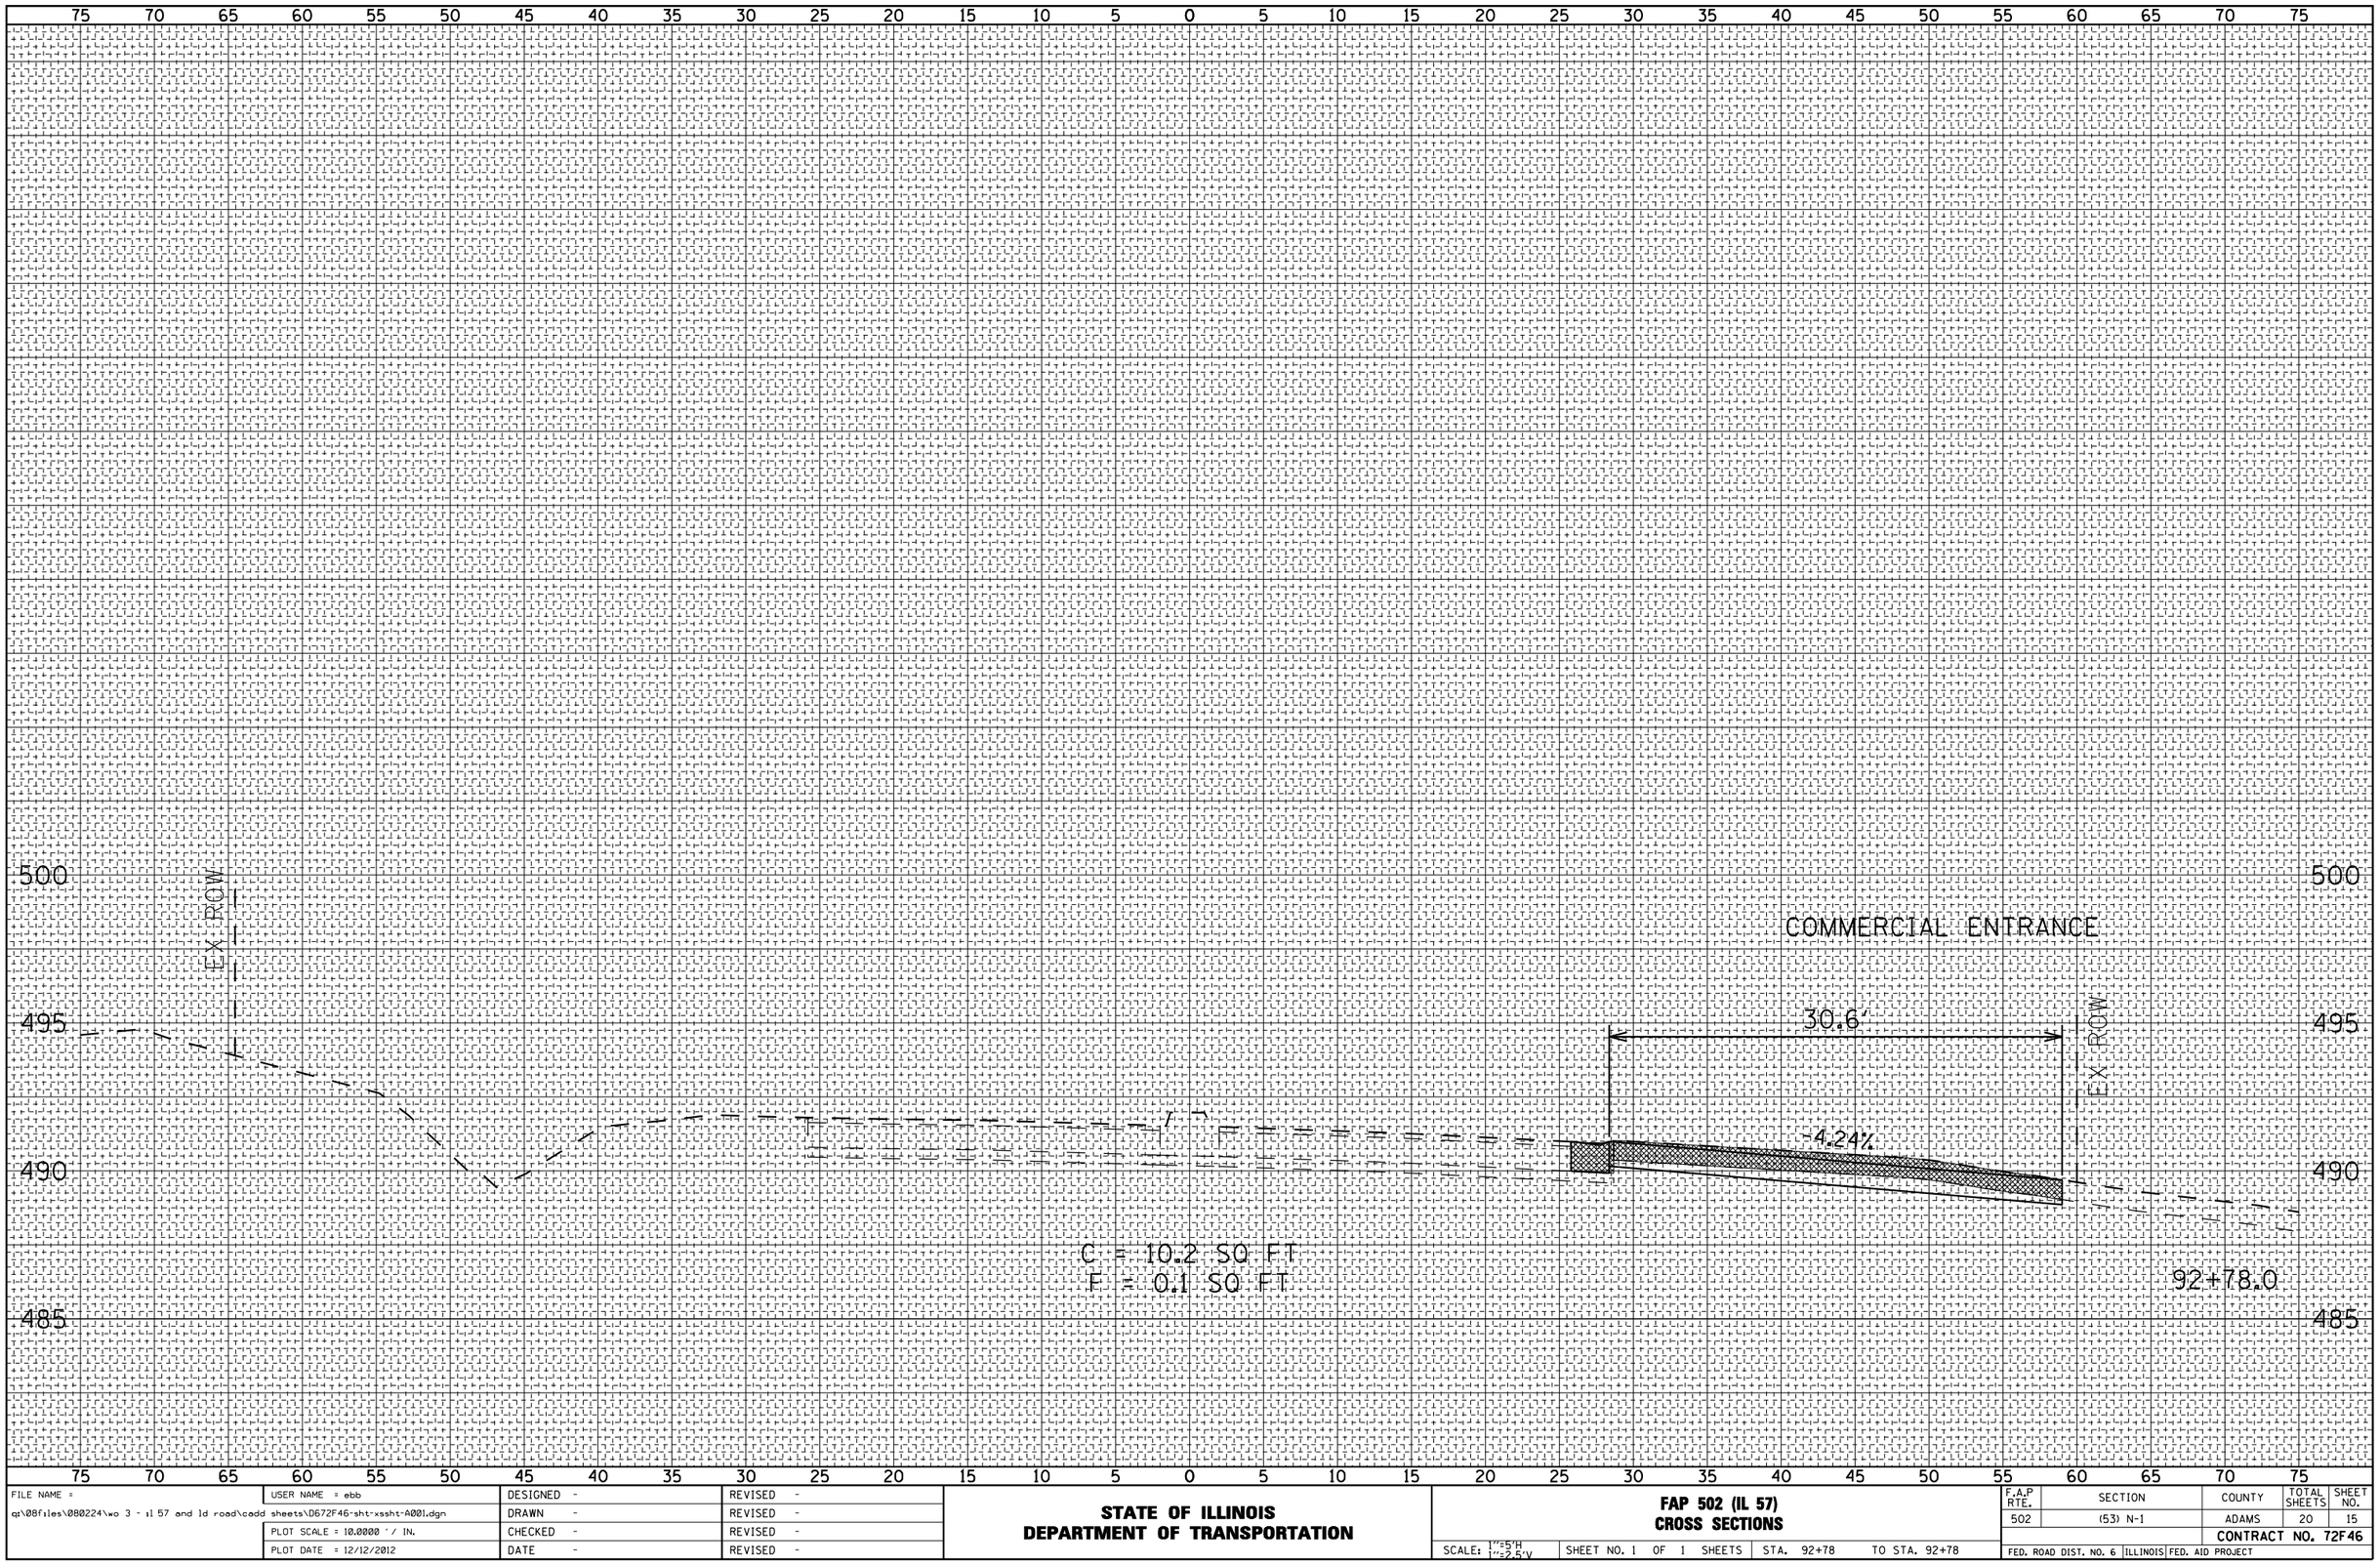

FILE NAME =	USER NAME = ebb	DESIGNED -	REVISED -
q:\08files\080224\wo 3 - il 57 and ld road\cadd sheets\D672F46-sht-xssht-A001.dgn		DRAWN -	REVISED -
	PLOT SCALE = 10.0000 ' / IN.	CHECKED -	REVISED -
	PLOT DATE = 12/12/2012	DATE -	REVISED -

STATE OF ILLINOIS
DEPARTMENT OF TRANSPORTATION

FAP 502 (IL 57)
CROSS SECTIONS

SCALE: 1"=5'H 1"=2.5'V | SHEET NO. 1 OF 1 SHEETS | STA. 92+78 | TO STA. 92+78

F.A.P RTE.	SECTION	COUNTY	TOTAL SHEETS	SHEET NO.
502	(53) N-1	ADAMS	20	15
		CONTRACT NO. 72F46		
FED. ROAD DIST. NO. 6	ILLINOIS	FED. AID PROJECT		