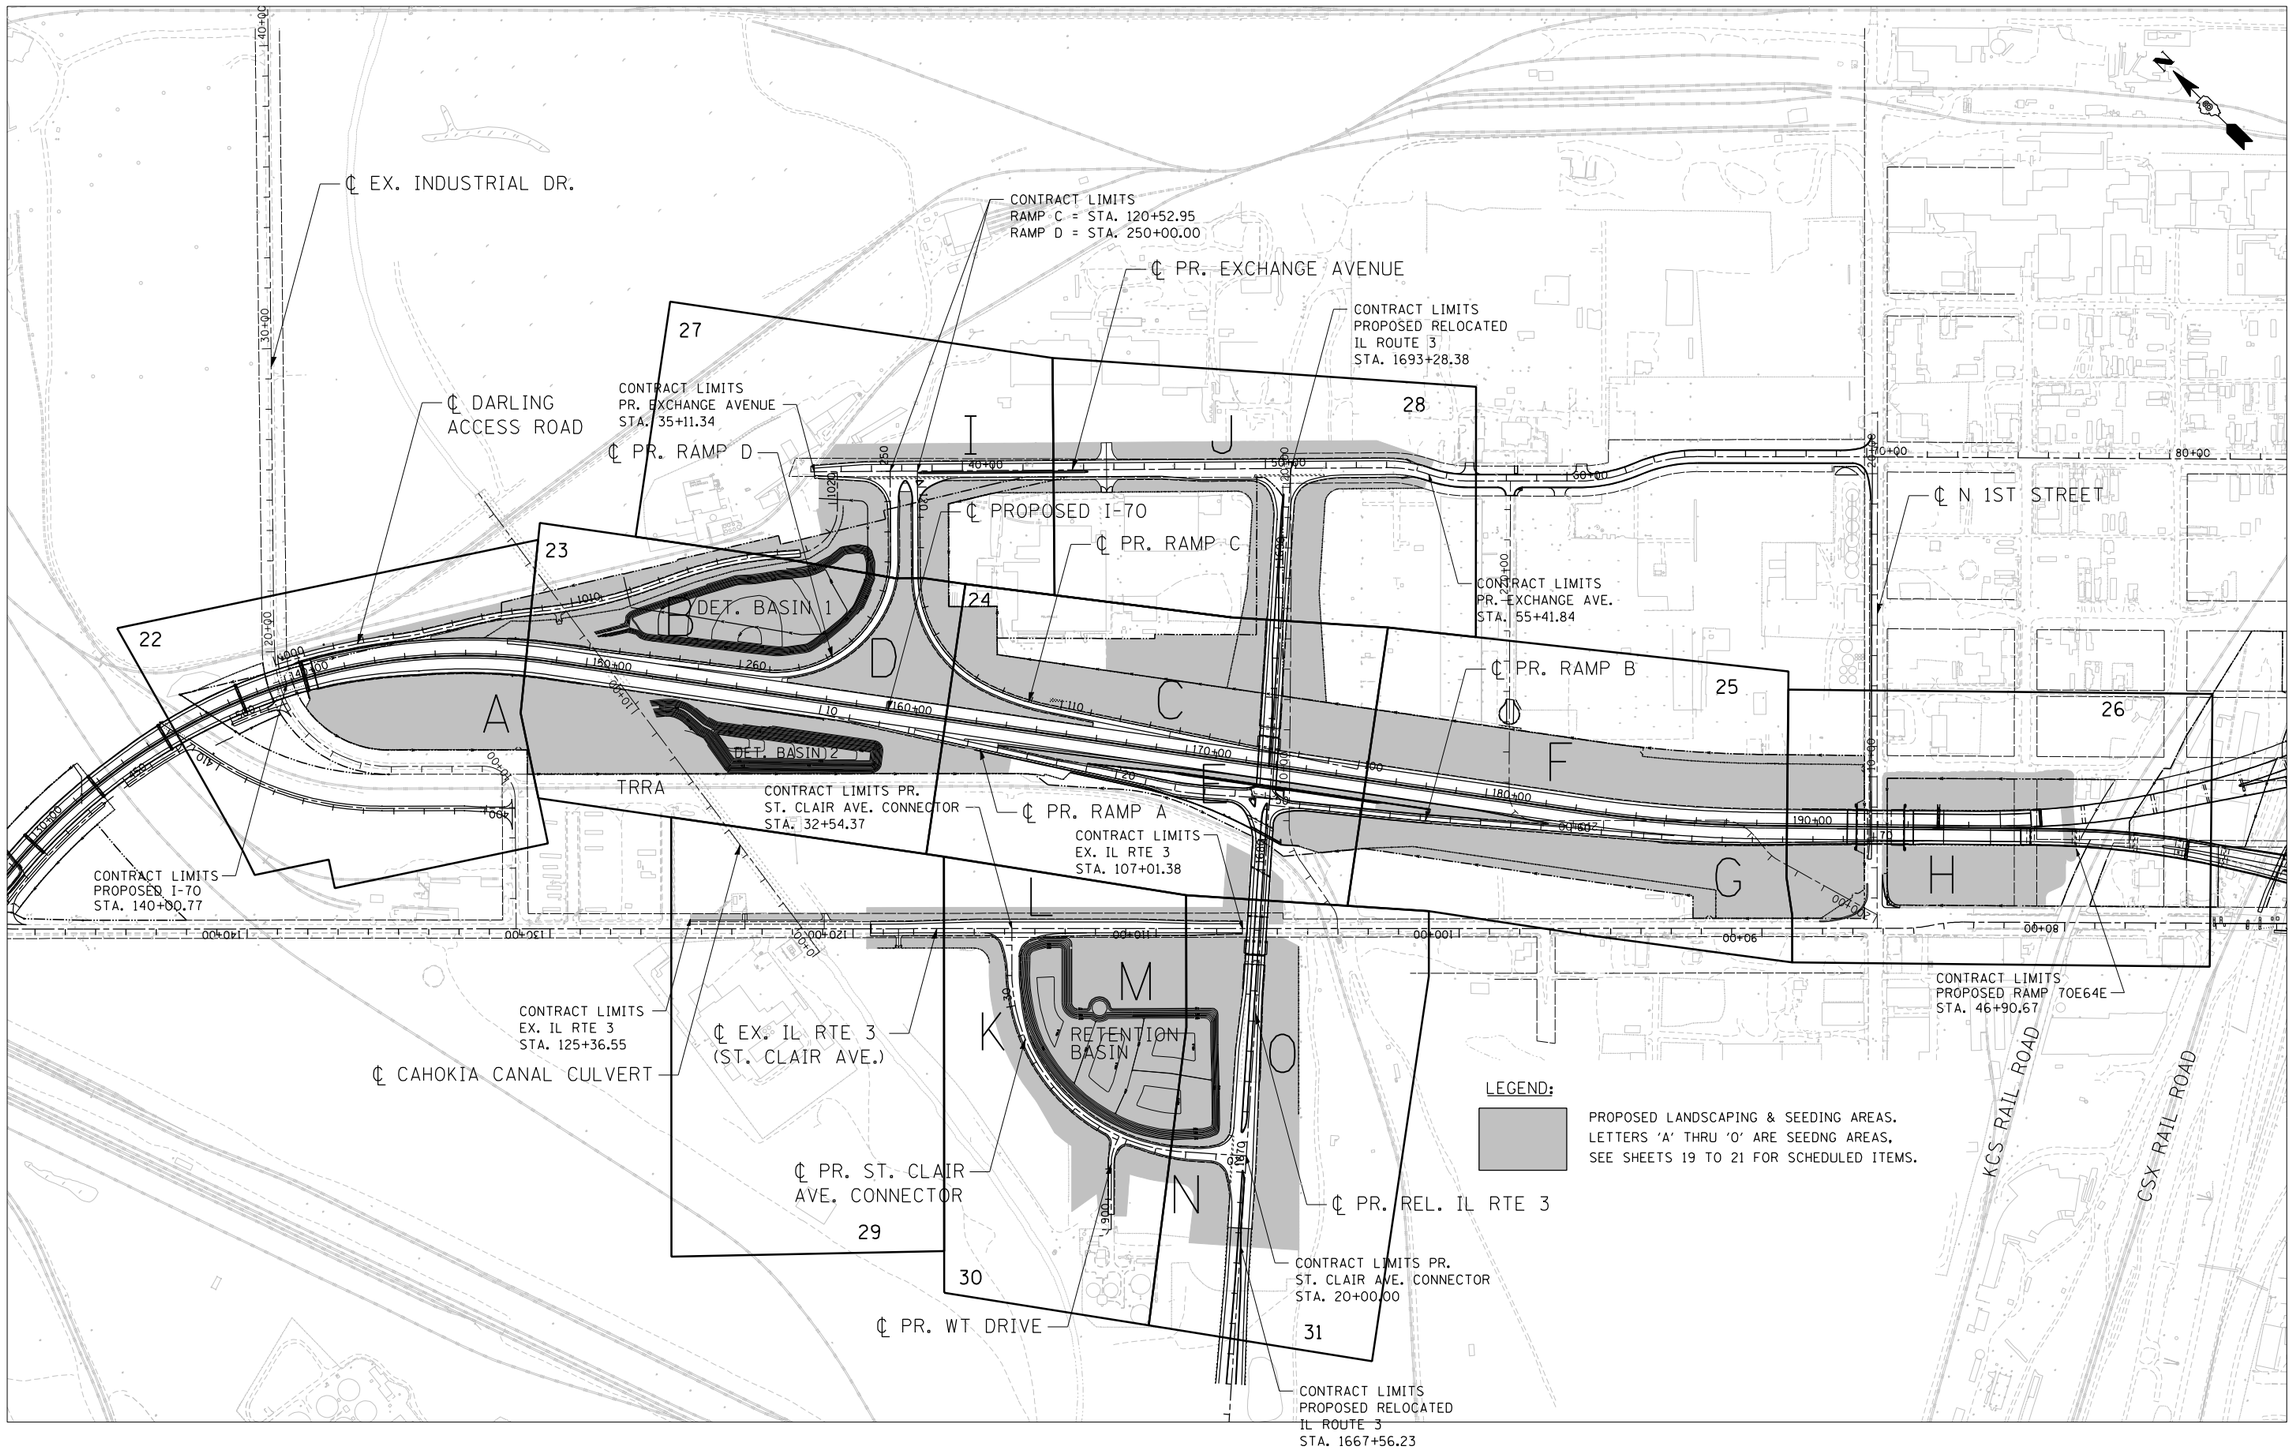

FILE NAME = $FILE$	USER NAME = $USER$	DESIGNED - JB	REVISED -
		DRAWN - JB	REVISED -
	PLOT SCALE = $SCALE$	CHECKED - ACL	REVISED -
TENG & ASSOCIATES, INC. ENGINEERS/ARCHITECTS/PLANNERS CHICAGO, ILLINOIS	PLOT DATE = $DATE$	DATE - 12/21/12	REVISED -

STATE OF ILLINOIS
DEPARTMENT OF TRANSPORTATION
I-70 CONNECTION

CONSTRUCTION LIMITS AND KEY MAP

SCALE: 1"=250' | SHEET NO. 1 OF 1 SHEETS | STA. | TO STA.

F.A.P. RTE.	SECTION	COUNTY	TOTAL SHEETS	SHEET NO.
998	82-2-1LS	ST. CLAIR	71	16
		CONTRACT NO. 76F39		
FED. ROAD DIST. NO.	ILLINOIS	FED. AID PROJECT		

\\DBCONN-99-MOTIF1.DGN ..\DBCONN-17-BORDER1.DGN ..\DBCONN-11-ALIGNMENT3.DGN ..\DBCONN-99-ALIGNMENT2.DGN ..\DBCONN-05-MOTIF1.DGN ..\DBCONN-10-MOTIF1.DGN ..\DBCONN-17-LNDSCP1.DGN ..\DBCONN-17-LAYOUT1.DGN
12-17-2012,14:08:43 BONDAJO \\S-0844-VAN1\VAULT\PTRANS\07-2282-20868-001\CIVIL\CAD\99 ALL CONTRACTS\CONN\SHEETS CONTRACT 17\DBCONN-17-SH1-ALLONTIEBM6.DGN