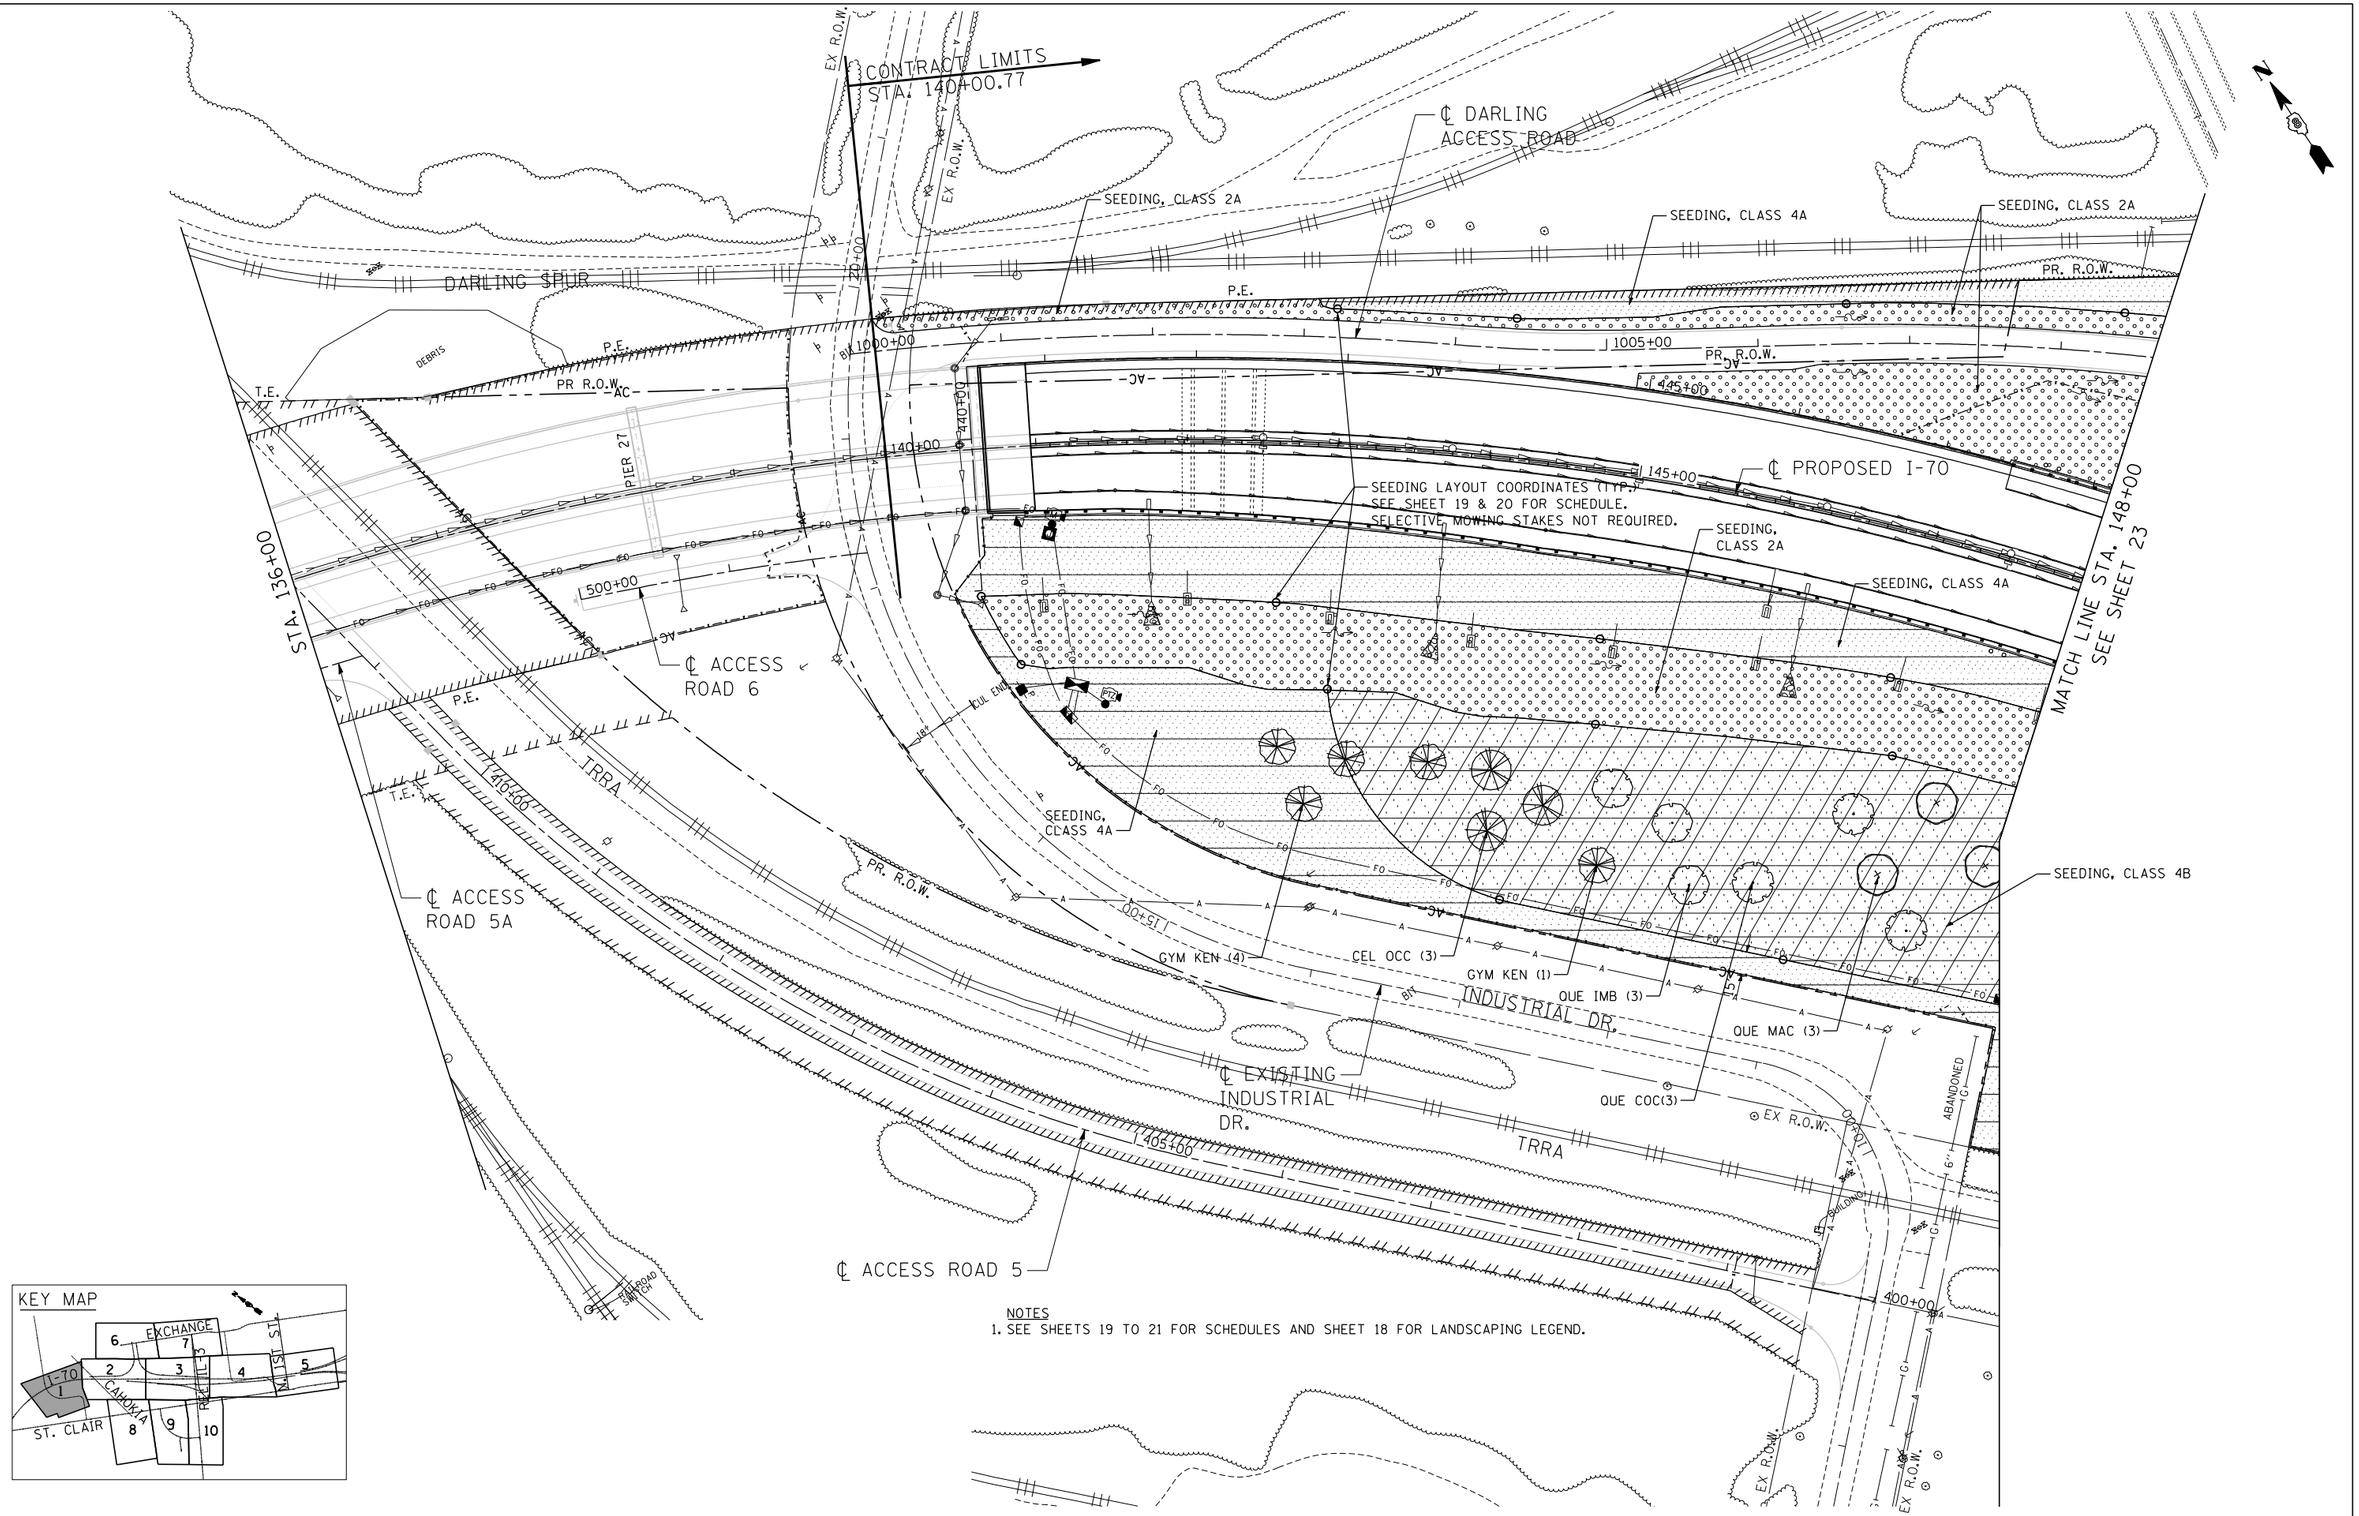

KEY MAP

NOTES
1. SEE SHEETS 19 TO 21 FOR SCHEDULES AND SHEET 18 FOR LANDSCAPING LEGEND.

FILE NAME = $FILE$	USER NAME = $USER$	DESIGNED - JB	REVISED -
		DRAWN - JB	REVISED -
	PLOT SCALE = $SCALE$	CHECKED - ACL	REVISED -
TENG & ASSOCIATES, INC. ENGINEERS/ARCHITECTS/PLANNERS CHICAGO, ILLINOIS	PLOT DATE = $DATE$	DATE - 12/21/12	REVISED -

STATE OF ILLINOIS
DEPARTMENT OF TRANSPORTATION
I-70 CONNECTION

PROPOSED I-70
LANDSCAPING PLAN
STA. 136+00 TO STA. 148+00

SCALE: 1"=50' | SHEET NO. 1 OF 10 SHEETS | STA. | TO STA.

F.A.P. RTE.	SECTION	COUNTY	TOTAL SHEETS	SHEET NO.
998	82-2-1LS	ST. CLAIR	71	22
		CONTRACT NO. 76F39		
FED. ROAD DIST. NO.	ILLINOIS	FED. AID PROJECT		

\\DBCONN-99-MOTIF1.DGN ..\DBCONN-17-BORDER1.DGN ..\DBCONN-06-MOTIF1.DGN ..\DBCONN-11-MOTIF1.DGN ..\DBCONN-05-GEOMETRICS1.DGN ..\DBCONN-08-LAYOUT2.DGN ..\DBCONN-17-LNDSCP1.DGN
12-17-2012,14:09:29 BONDNJ0 \\FS-0044\MNVAULT\THANS.07\220212088-001\CIVIL\CAD\99 ALL CONTRACTS\CONN\SHEETS CONTRACT 17\DBCONN-17-SH17-LANDSCAPE1-13000.DGN