85572

* MAX. 2.0% CROSS SLOPE TYPICAL
* BENCHMARK ELEVATIONS ARE NOT CORRELATED TO EACH OTHER
* ALL SLOPES ARE APPROXIMATE

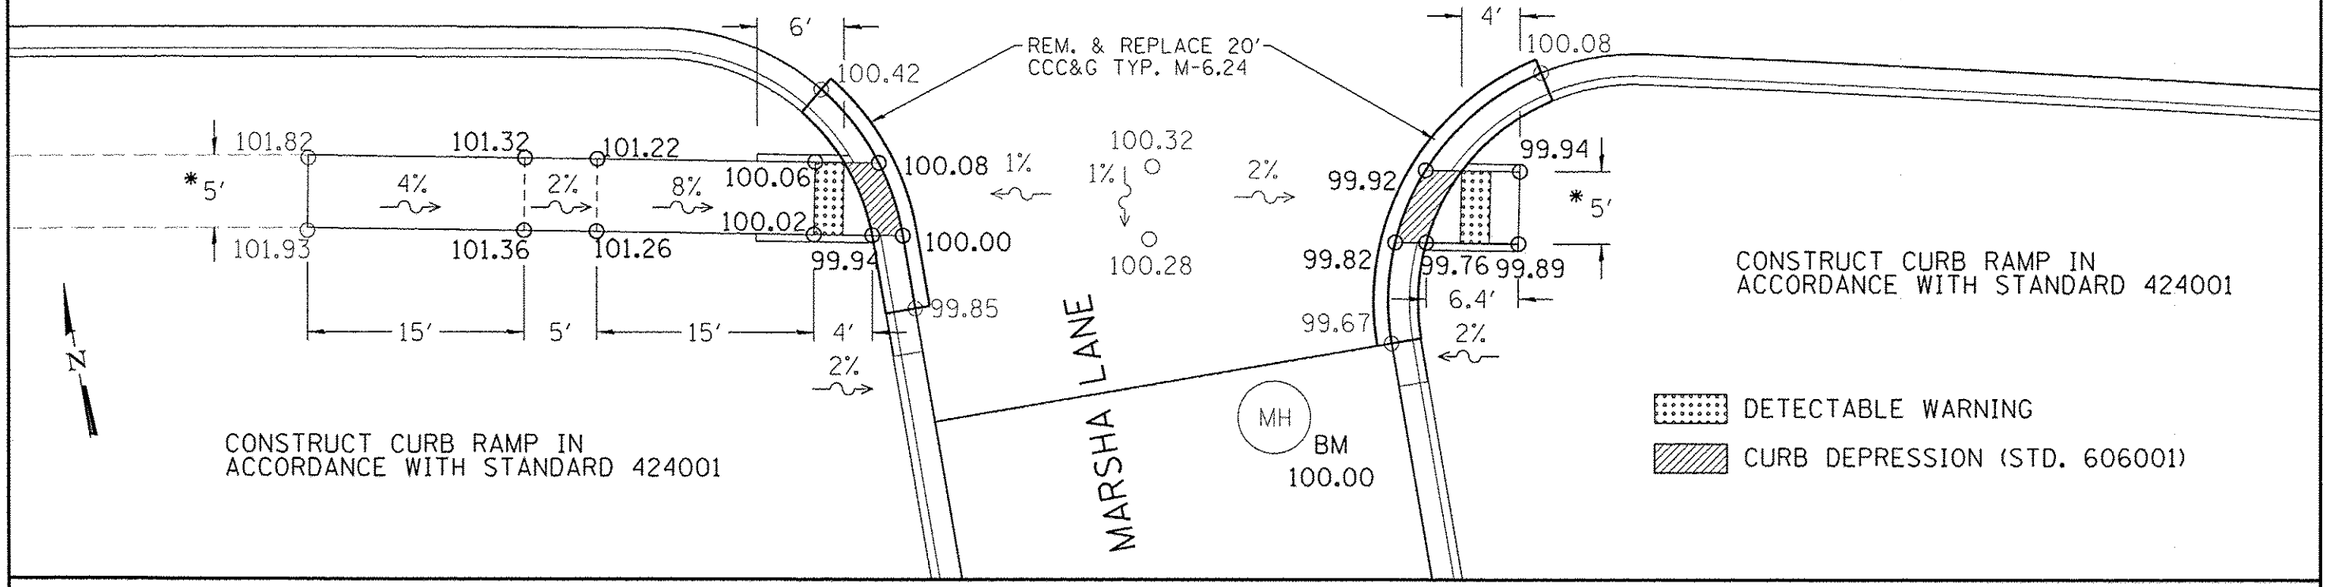

* MAX. 2.0% CROSS SLOPE TYPICAL
* BENCHMARK ELEVATIONS ARE NOT CORRELATED TO EACH OTHER
* ALL SLOPES ARE APPROXIMATE

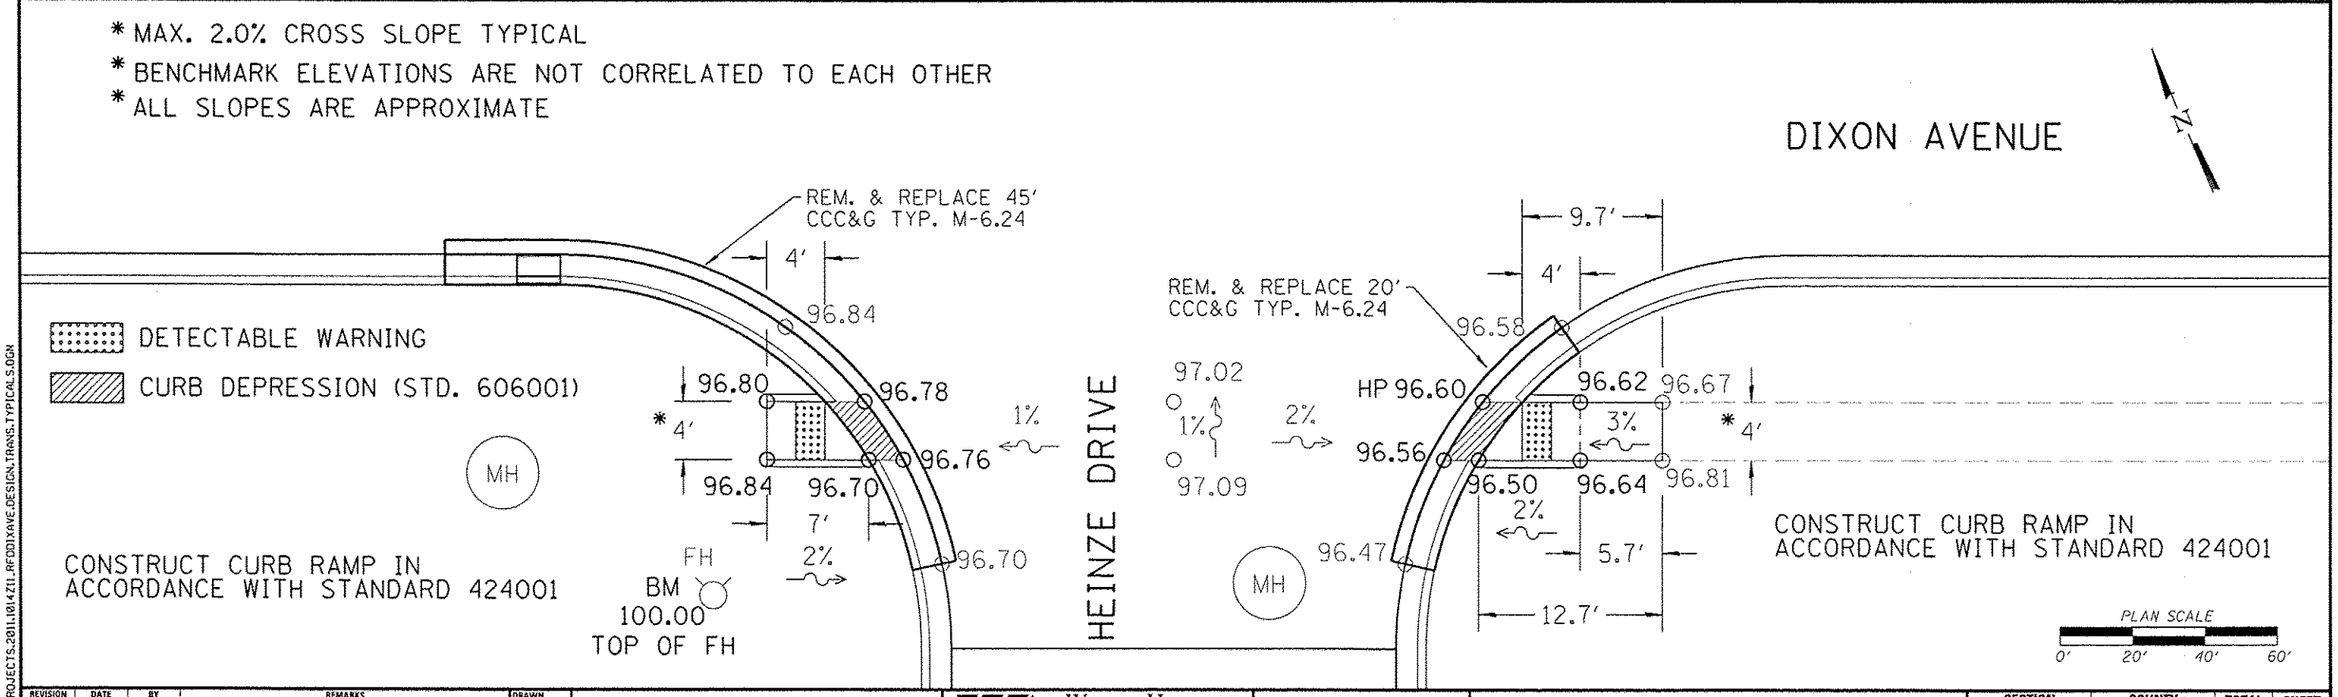

FILE = S:\PROJECTS\2011\1014Z11_RFDDIXAVE\DESIGN\TRANS\TYPICALS.DGN

REVISION	DATE	BY	REMARKS

DRAWN L.G.N.
CHECKED J.R.R.
APPROVED C.F.S.

CITY OF ROCK FALLS
DIXON AVENUE RESURFACING PROJECT
2012

WILLETT HOFMANN & ASSOCIATES INC
ENGINEERING ARCHITECTURE LAND SURVEYING
805 EAST 10TH STREET, DIXON, IL 61021-0367
(815) 284-3361 DIXON FAX# (815) 284-6695

DIXON AVENUE
SIDEWALK REAMP DETAILS
STA. 2+24.25 - 32+37.00

SECTION	COUNTY	TOTAL SHEETS	SHEET NO.
11-00149-00-FP	WHITESIDE	19	14
STA. -	STA.		
WHA #: 1014Z11	DATE: DEC. 14, 2012		