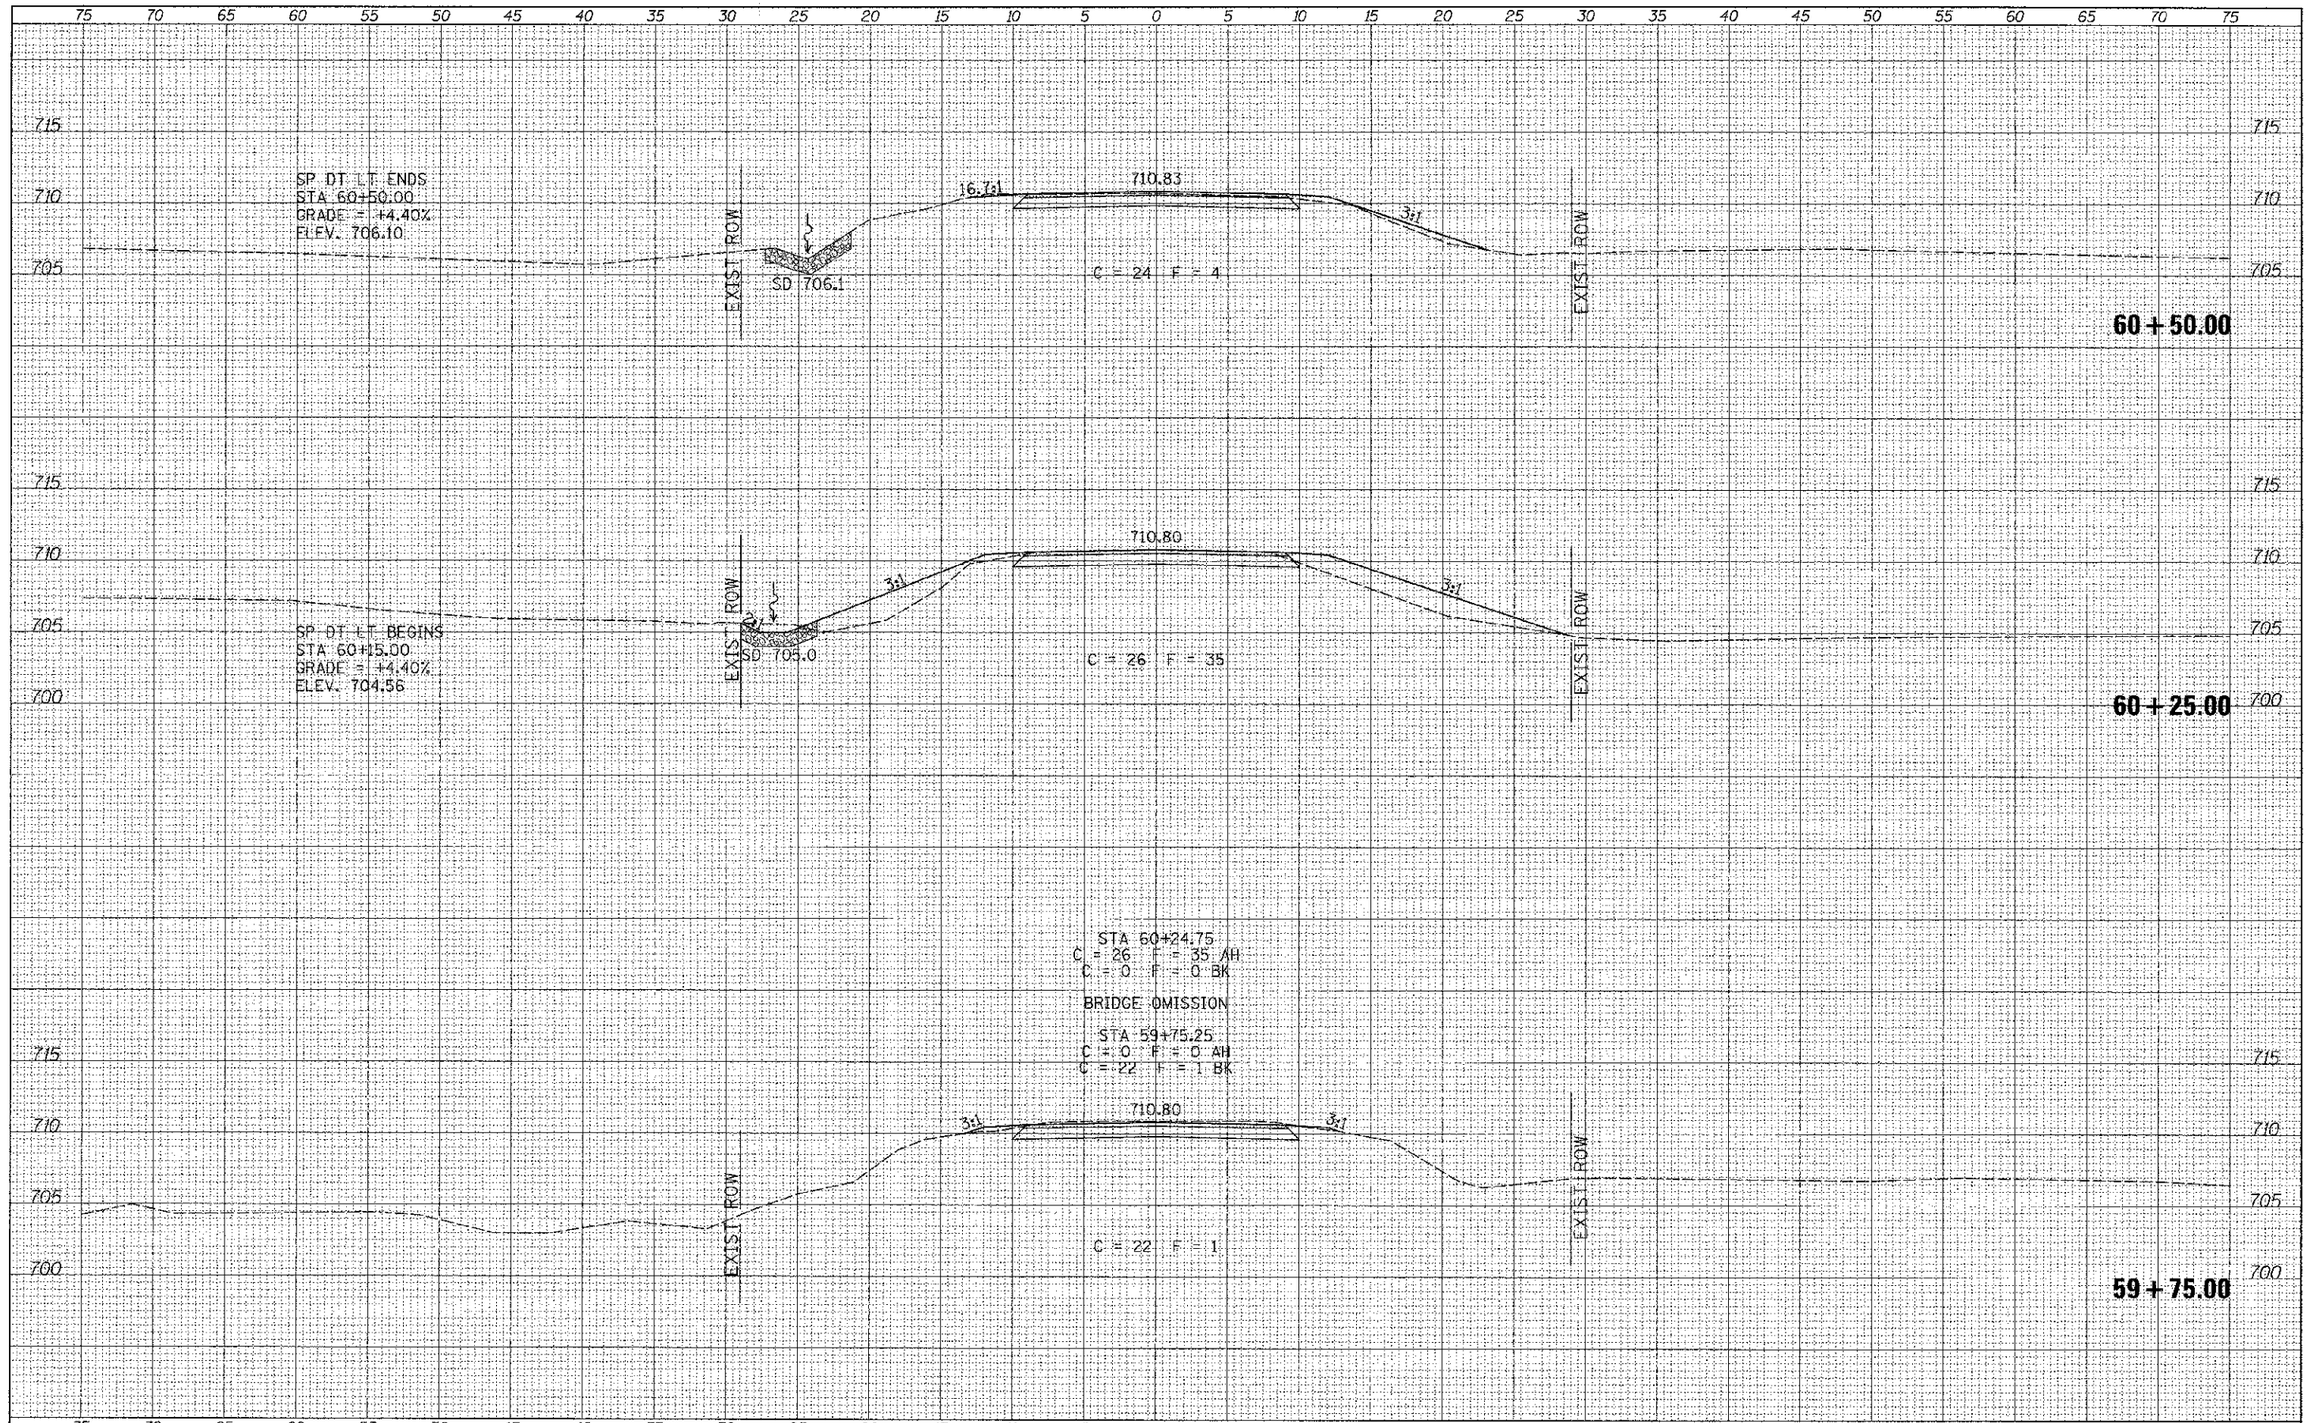

FILE NAME = V:\Bridge\3185-Bureau\3185xshts.dgn	USER NAME = jhutchison	DESIGNED -	REVISED -
		DRAWN -	REVISED -
	PLOT SCALE = 5.0000 ' / IN.	CHECKED -	REVISED -
XS_SHEET	PLOT DATE = 12/20/2012	DATE -	REVISED -

BUREAU COUNTY
TOWNSHIP ROAD 109 OVER
LIME CREEK TRIBUTARY

CROSS SECTIONS

SCALE: 1"=5' | SHEET 4 OF 5 SHEETS | STA. 59+75.00 TO STA. 60+50.00

RTE.	SECTION	COUNTY	TOTAL SHEETS	SHEET NO.
TR 109	07-03126-00-BR	BUREAU	61	60
		CONTRACT NO. 87528		
FED. ROAD DIST. NO. 7	ILLINOIS	FED. AID PROJECT BRGS-001(087)		

FINAL SURVEY	BY	DATE
SURVEYED		
PLOTTED		
TEMPLATE		
AREAS		
AREAS CHECKED		
NOTE BOOK NO.		

ORIGINAL SURVEY	BY	DATE
SURVEYED		
PLOTTED		
TEMPLATE		
AREAS		
AREAS CHECKED		
NOTE BOOK NO.		