TEMPORARY PHASE DIAGRAM

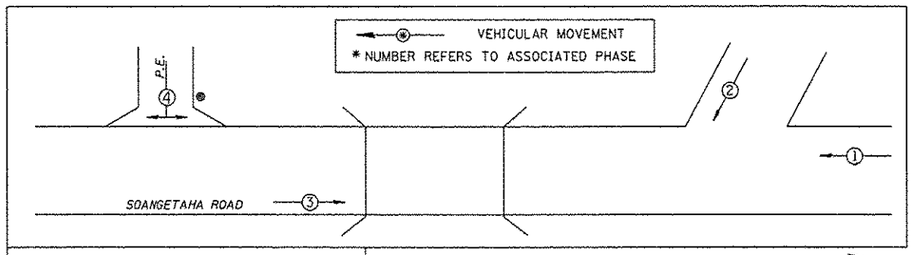

TRAFFIC SIGNAL LEGEND

- TEMPORARY PEDESTRIAN PUSH-BUTTON
- 3 SECTION SIGNAL HEAD W/BACKPLATE

STAGING LEGEND

- TYPE III BARRICADE WITH FLASHING LIGHTS
- TEMPORARY CONCRETE BARRIER
- GRABBER CONES WITH STEADY BURNING LIGHTS OR APPROVED EQUIVALENT
- HMA BASE COURSE WIDENING, 9"
- TEMPORARY BRIDGE TRAFFIC SIGNAL
- DOUBLE VERTICAL PANEL
- SIGN
- GUARDRAIL MARKERS
- STAGE 2 WORKZONE

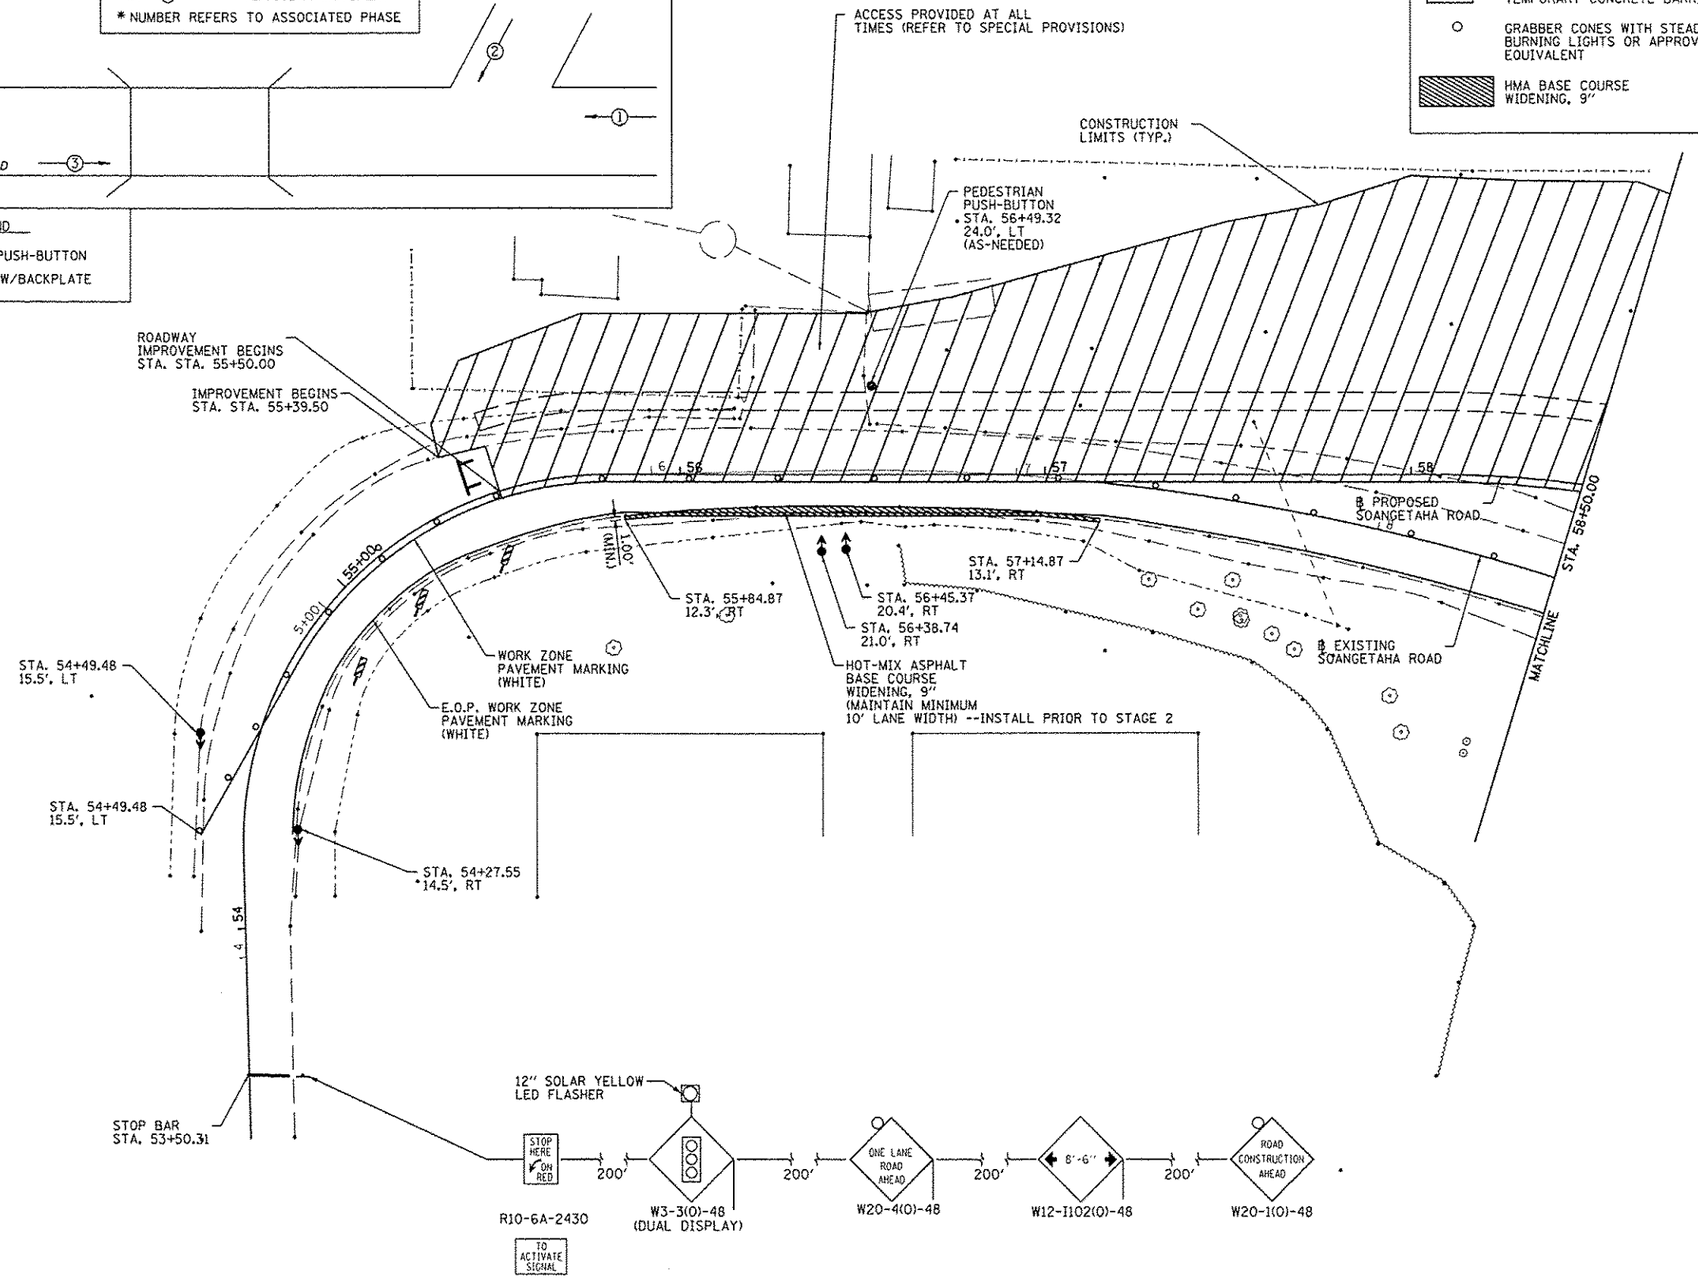

NOTES:
1) TRAFFIC SIGNALS REMAIN IN PLACE FROM STAGE 2 TO STAGE 3.
2) SEE BRIDGE PLANS FOR STAGE 1 INFORMATION.

N

0 20 40
SCALE IN FEET

FILE NAME : S:\237\2012\2371201.00 (Soangetaha Bridge)\CADD\CADD Sheets\0412001-sht-stage2.dgn	USER NAME : jeandraes	DESIGNED - BT	REVISED -
		DRAWN - BT/WLL	REVISED -
	PLOT SCALE = 41.2487 ' / in.	CHECKED - RJA	REVISED -
	PLOT DATE = 1/7/2013	DATE -	REVISED -

CITY OF GALESBURG

SOANGETAHA ROAD
STAGE 2 PLAN

SCALE: | SHEET OF SHEETS | STA. TO STA.

M.S.	SECTION	COUNTY	TOTAL SHEETS	SHEET NO.
651	07-00651-03-BR	KNOX	67	16
		CONTRACT NO. 89625		
		ILLINOIS		