FINAL SURVEY	SURVEYED	BY	DATE
	PLOTTED		
NOTE BOOK	TEMPLATE		
NO.	AREAS		
	AREAS CHECKED		

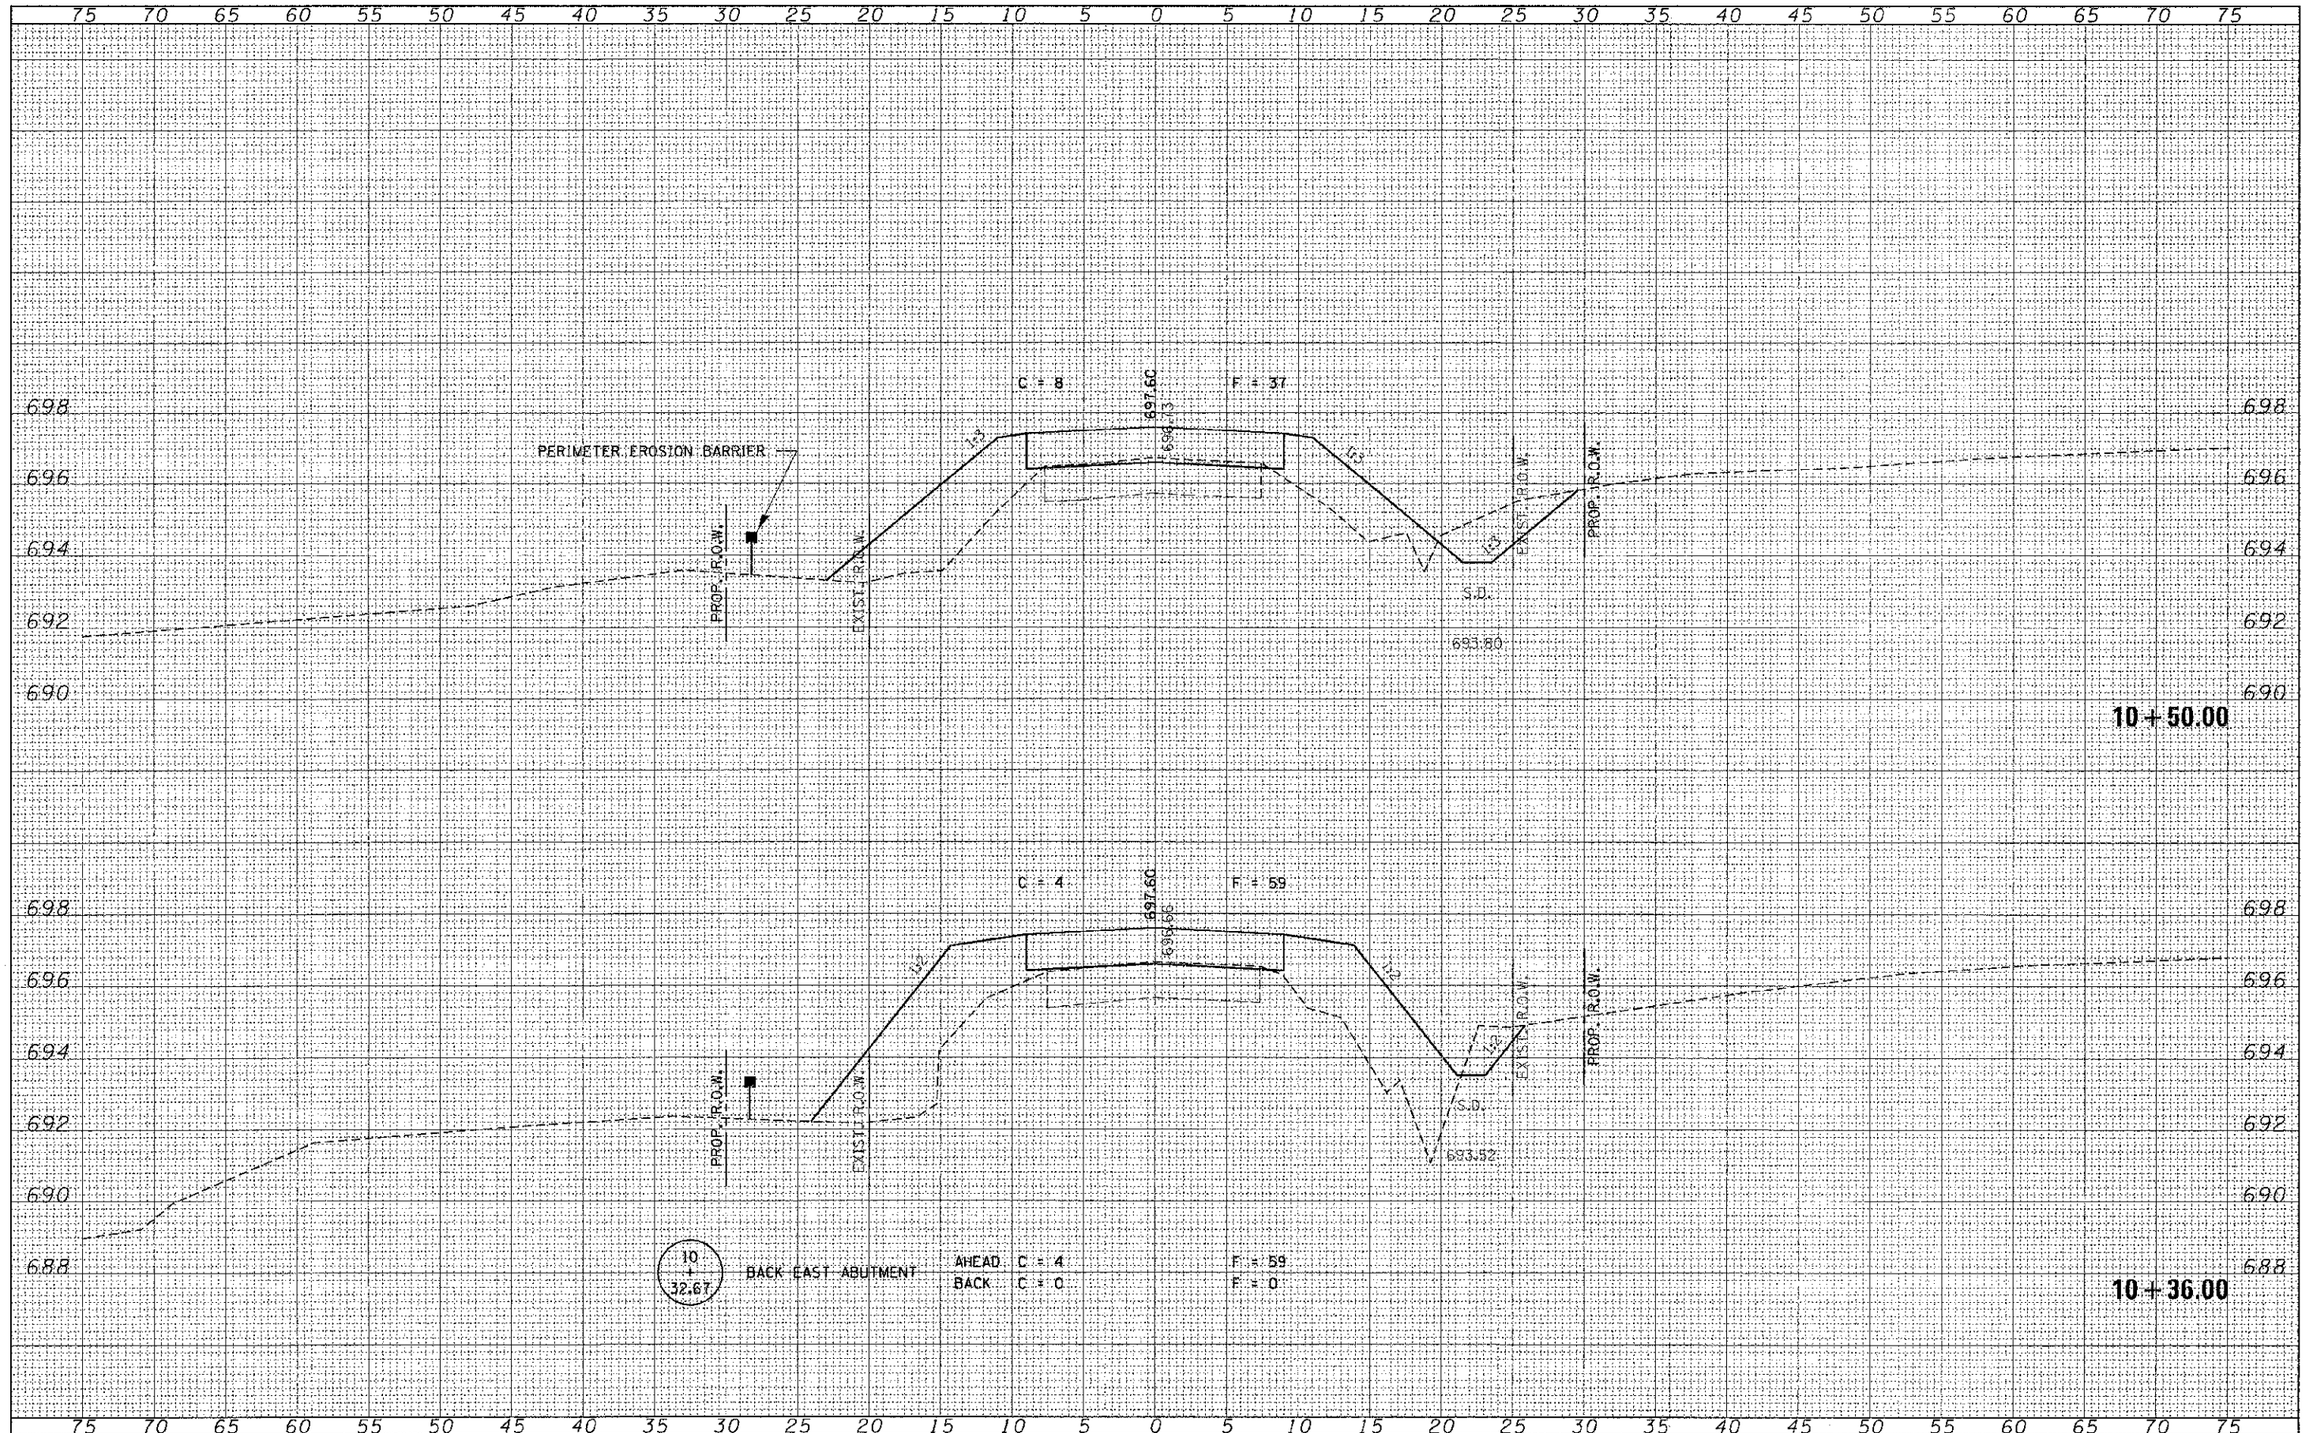

ORIGINAL SURVEY	SURVEYED	BY	DATE
	PLOTTED		
NOTE BOOK	TEMPLATE		
NO.	AREAS		
	AREAS CHECKED		

FILE NAME = 110298-sht-exadgn	USER NAME =	DESIGNED - A.S.L.	REVISED -
HAMPTON, LENZINI AND RENWICK, INC. 3360 STEVENSON DRIVE, SUITE 201 SPRINGFIELD, IL 62703 (217) 698-0238 ILLINOIS PROFESSIONAL DESIGN FIRM 184.002955		DRAWN - D.T.M.	REVISED -
	PLOT SCALE =	CHECKED - S.W.M.	REVISED -
	PLOT DATE = 10/9/2012	DATE - 10/09/12	REVISED

STATE OF ILLINOIS
VERMILION COUNTY HIGHWAY DEPARTMENT

STATION CROSS SECTIONS
T.R. 143 / 2600N ROAD

SCALE: H:5 V:2 | SHEET NO. 5 OF 7 SHEETS | STA. 10+36.00 TO STA. 10+50.00

T.R.	SECTION	COUNTY	TOTAL SHEETS	SHEET NO.
143	10-15144-00-BR	VERMILION	20	9
PILOT ROAD DISTRICT		CONTRACT NO. 91472		
ILLINOIS FED. AID PROJECT				