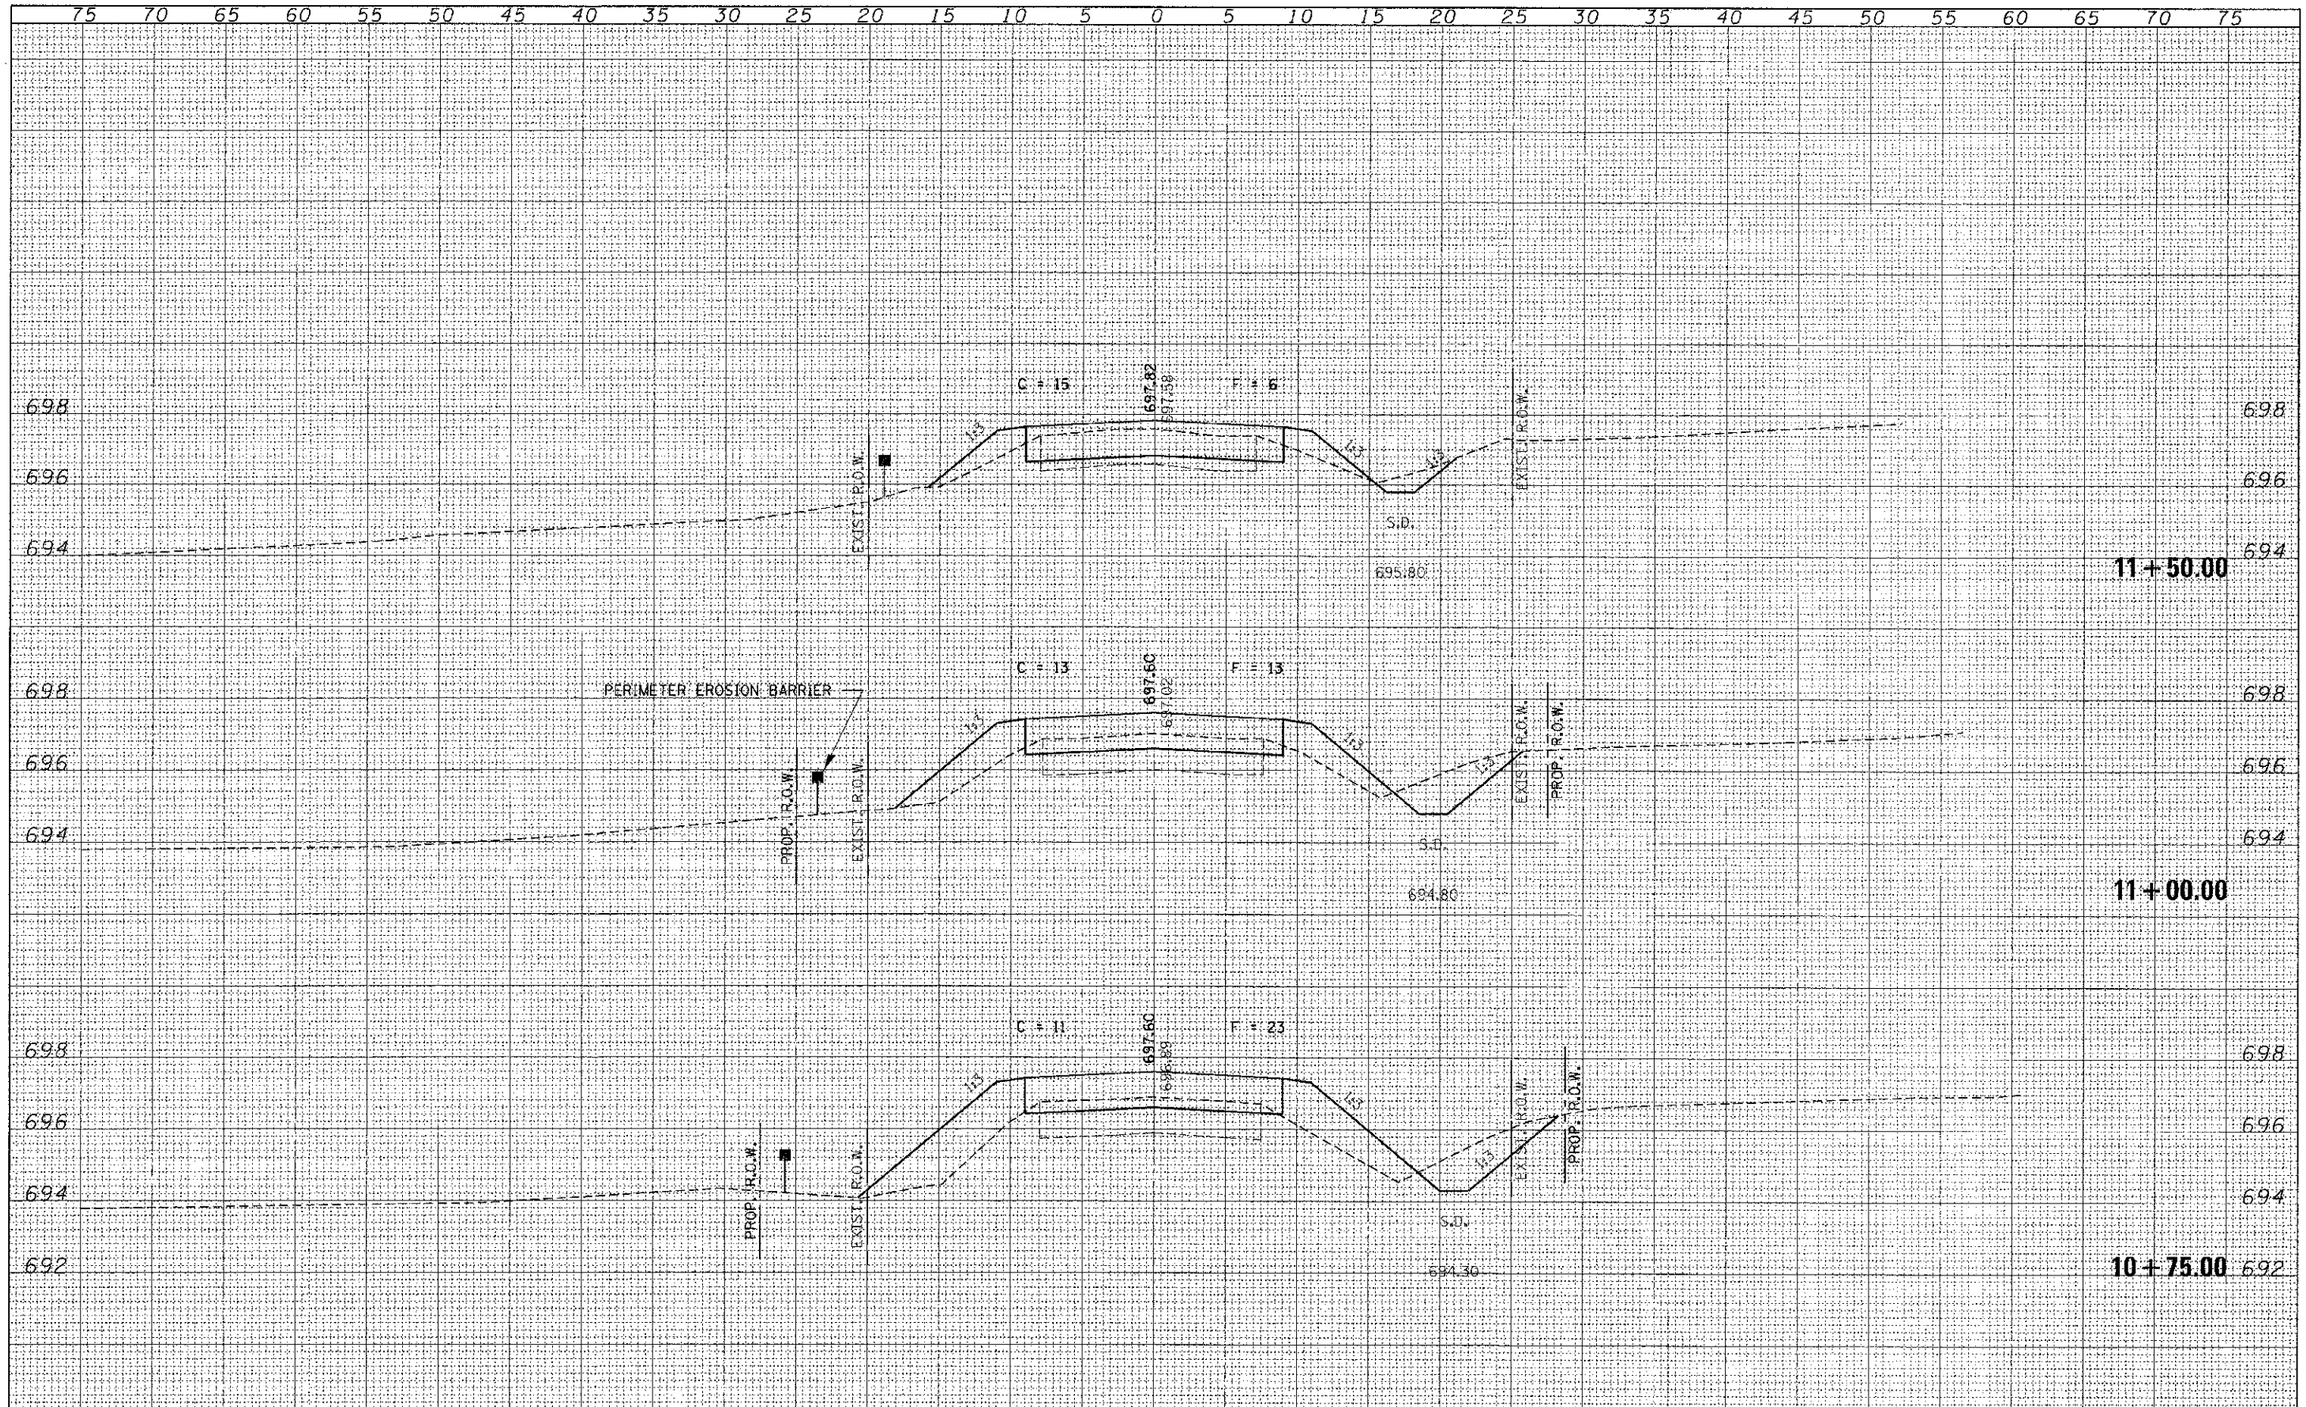

FILE NAME = 110296-sht-axs.dgn	USER NAME =	DESIGNED - A.S.L.	REVISED -	STATE OF ILLINOIS VERMILION COUNTY HIGHWAY DEPARTMENT	STATION CROSS SECTIONS T.R. 143 / 2600N ROAD
HAMPTON, LENZINI AND RENWICK, INC. 3001 STEVENSON DRIVE, SUITE 201 SPRINGFIELD, ILLINOIS 62703		DRAWN - D.T.M.	REVISED -		
	PLOT SCALE =	CHECKED - S.W.M.	REVISED -		
ILLINOIS PROFESSIONAL DESIGN FIRM LE/PE/GE CORP. 184.000869	PLOT DATE = 10/9/2012	DATE - 10/09/12	REVISED -		SCALE: H5:V2 SHEET NO. 6 OF 7 SHEETS STA. 10+75.00 TO STA. 11+50.00

T.R.	SECTION	COUNTY	TOTAL SHEETS	SHEET NO.
143	10-15144-00-BR	VERMILION	20	10
PILOT ROAD DISTRICT		CONTRACT NO. 91472		
		ILLINOIS FED. AID PROJECT		