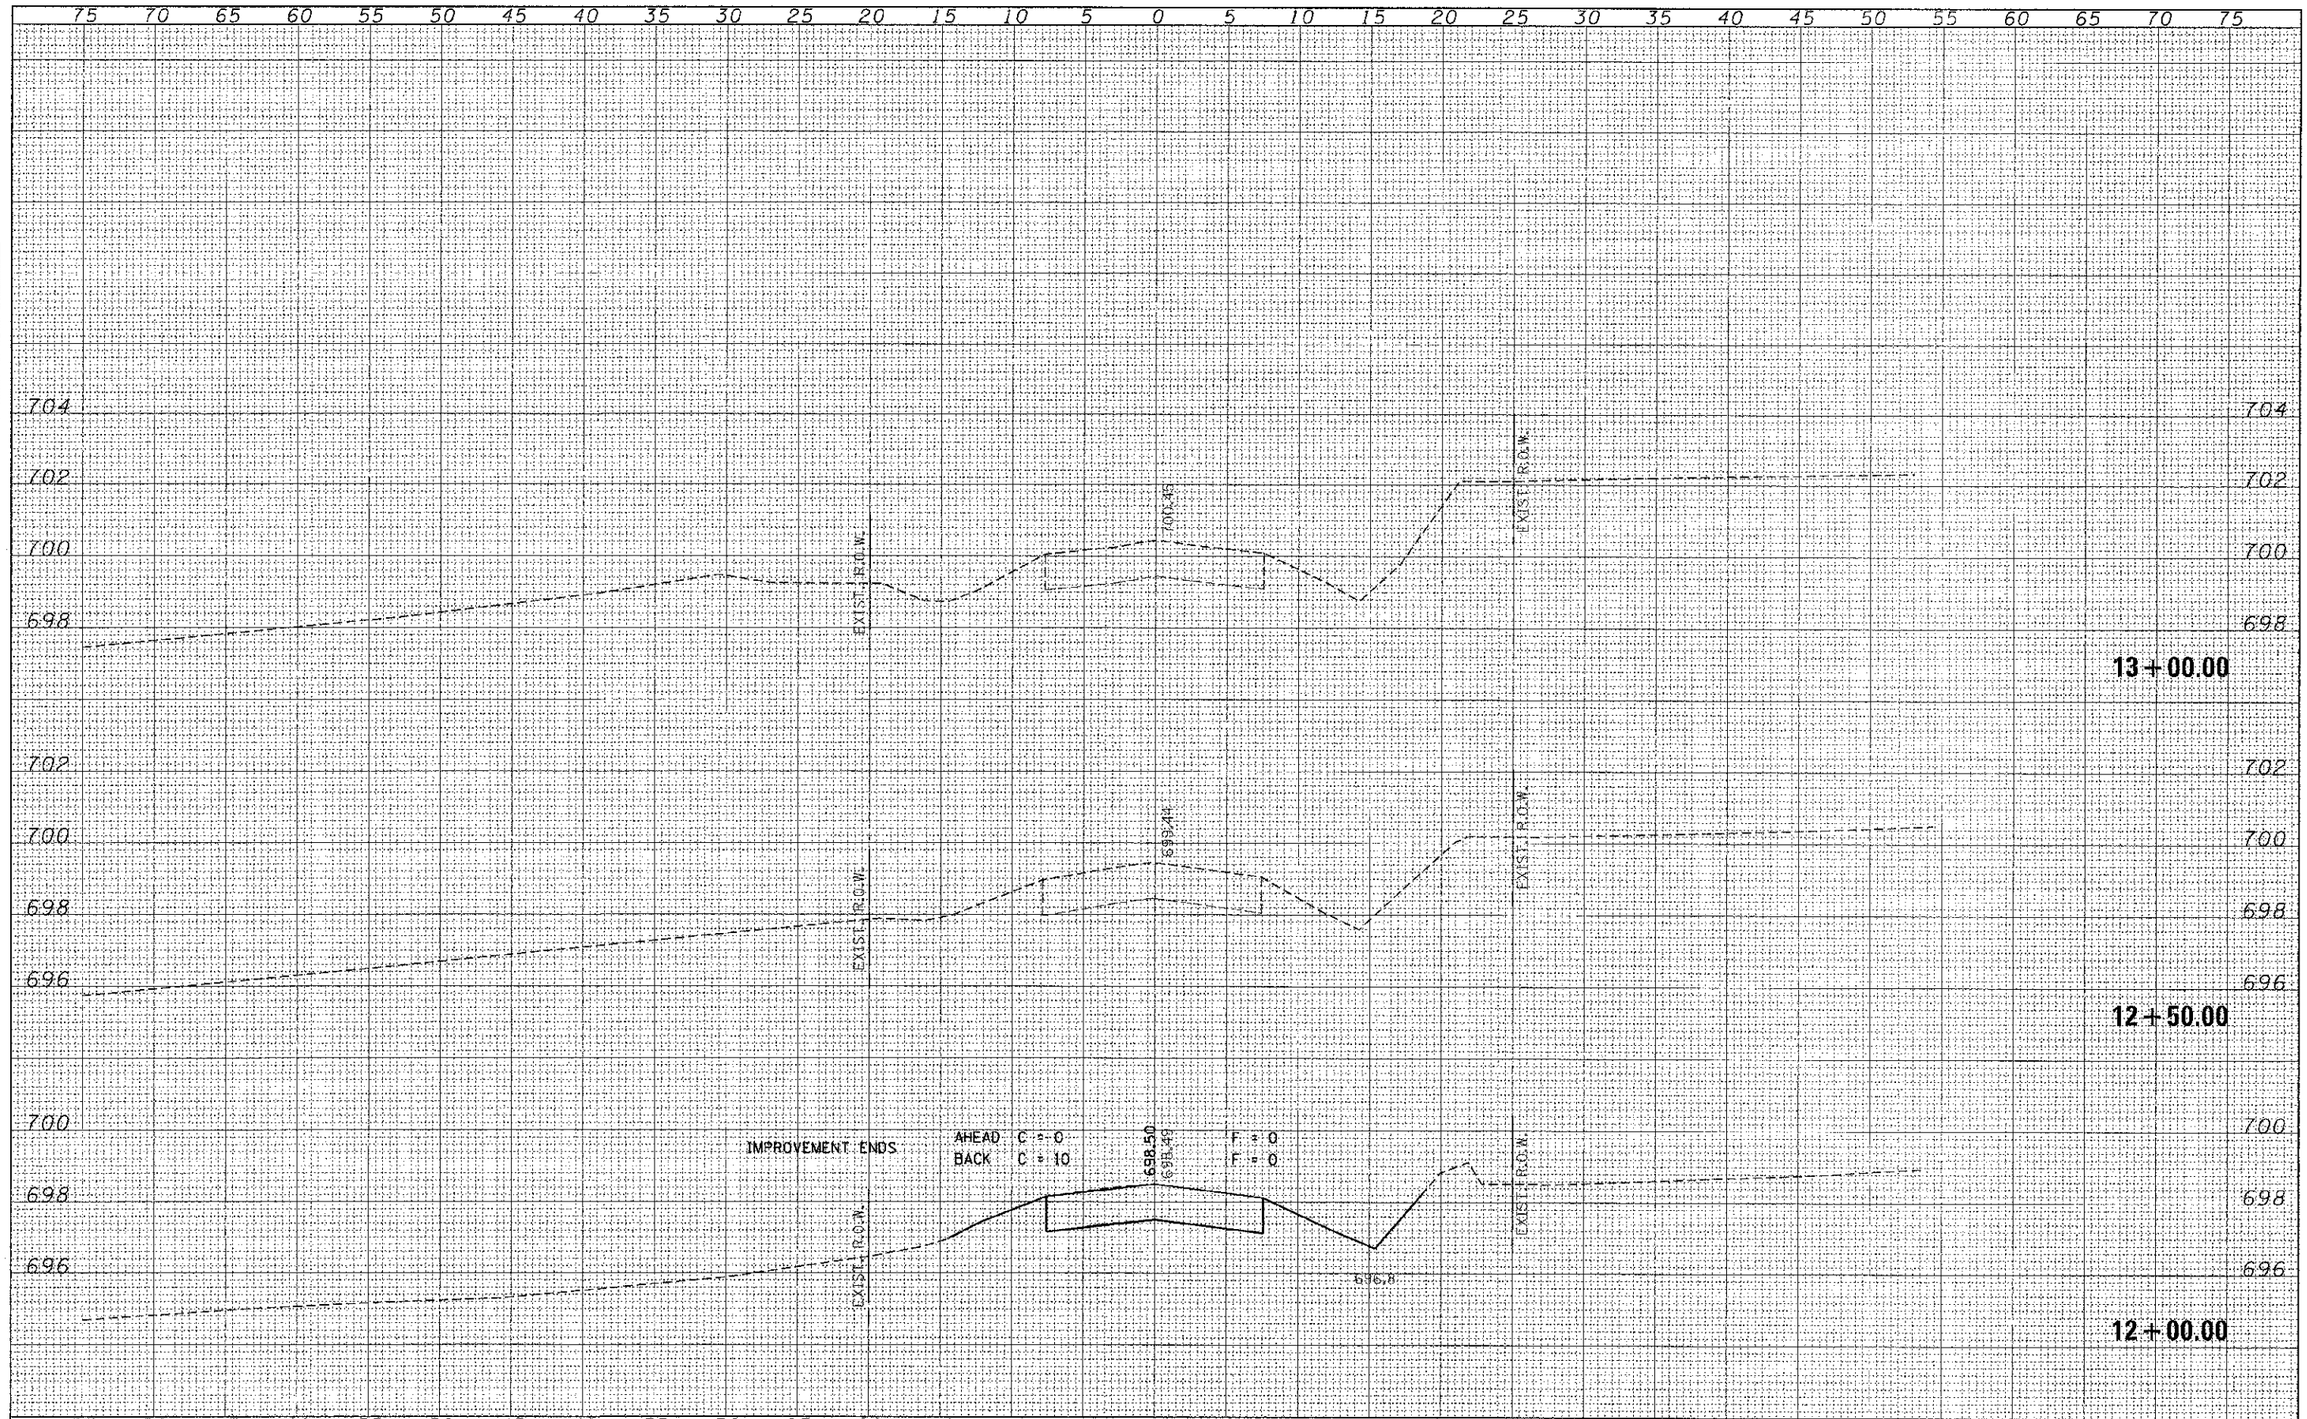

FINAL SURVEY	SURVEYED	BY	DATE
	PLOTTED		
NOTE BOOK	TEMPLATE		
NO.	AREAS		
	AREAS CHECKED		

ORIGINAL SURVEY	SURVEYED	BY	DATE
	PLOTTED		
NOTE BOOK	TEMPLATE		
NO.	AREAS		
	AREAS CHECKED		

FILE NAME = 110246-sht-sxs.dgn

USER NAME =

PLOT SCALE =

PLOT DATE = 10/9/2012

DESIGNED - A.S.L.
DRAWN - D.T.M.
CHECKED - S.W.M.
DATE - 10/09/12

REVISED -
REVISED -
REVISED -
REVISED -

HAMPTON, LENZINI AND RENWICK, INC.
3085 STEVENSON DRIVE, SUITE 201
SPRINGFIELD, ILLINOIS 62703
ILLINOIS PROFESSIONAL DESIGN FIRM
L.S./P.E.-DE CORP. 184.002858

STATE OF ILLINOIS
VERMILION COUNTY HIGHWAY DEPARTMENT

STATION CROSS SECTIONS
T.R. 143 / 2600N ROAD

SCALE: H5xV2 | SHEET NO. 7 OF 7 SHEETS | STA. 12+00.00 TO STA. 13+00.00

T.R.	SECTION	COUNTY	TOTAL SHEETS	SHEET NO.
143	10-15144-00-BR	VERMILION	20	11
PILOT ROAD DISTRICT		CONTRACT NO. 91472		
		ILLINOIS FED. AID PROJECT		